Whitman, Requardt & Associates, LLP
801 South Caroline Street, Baltimore, Maryland 21231

CITY OF
TAKOMA PARK
31 OSWEGO AVENUE
SILVER SPRING, MD 20910

Date: FEBRUARY 2016

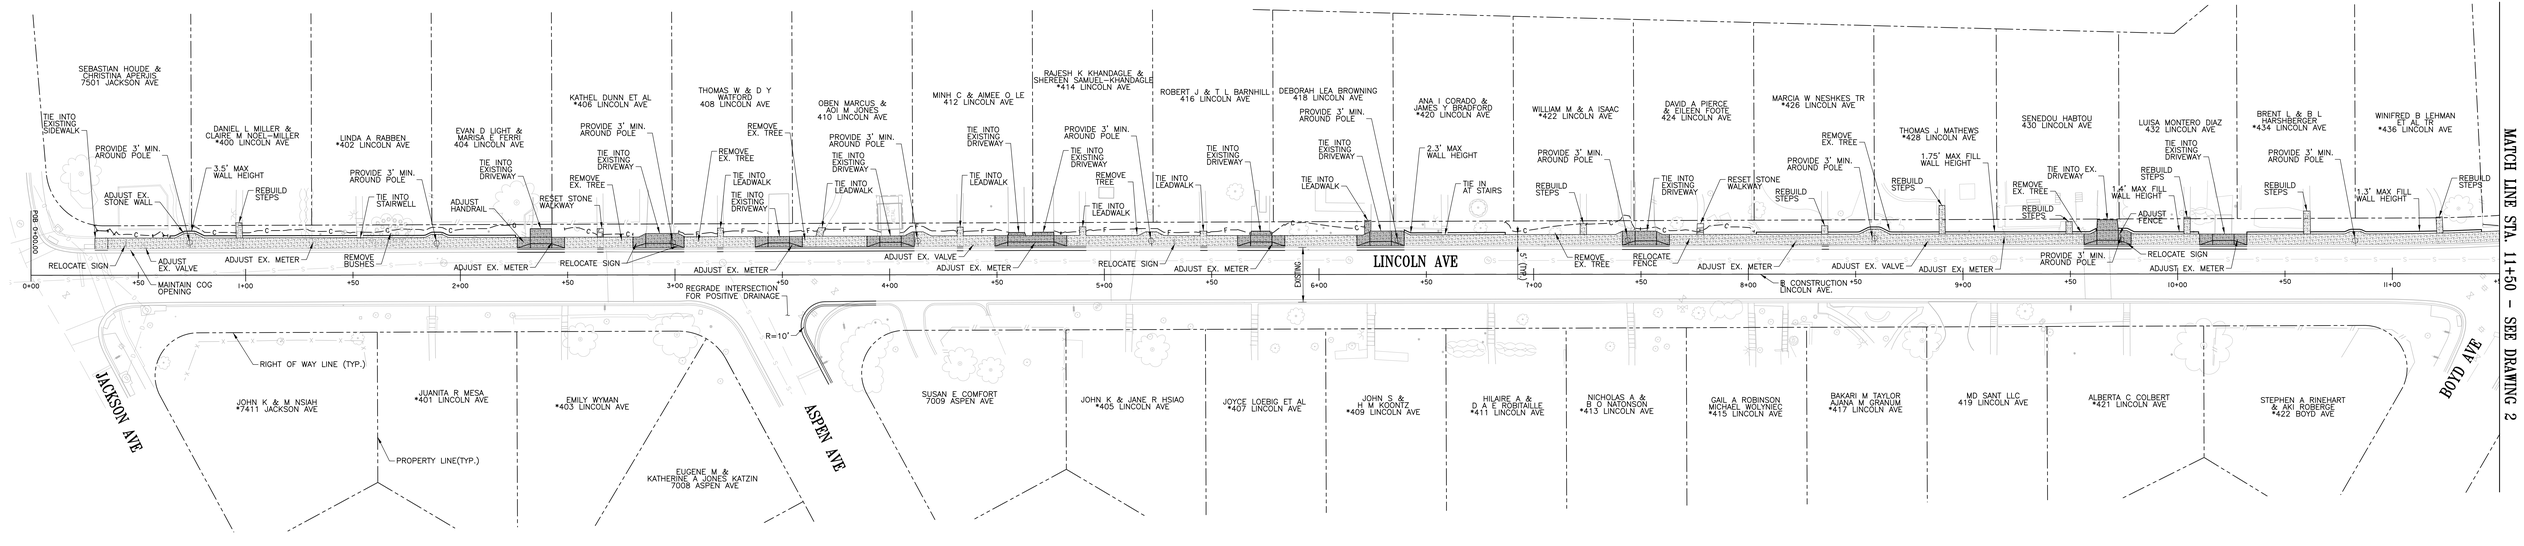


LEGEND:

- CONCRETE SIDEWALK
- PROPOSED CONCRETE DRIVEWAY
- DETECTABLE WARNING SURFACE
- STONE
- PROPOSED FULL DEPTH PAVEMENT

# 400 BLOCK OF LINCOLN AVENUE
# NORTH SIDE PEDESTRIAN IMPROVEMENTS
# 5' OPTION - DRAWING 1 of 2

NOTES:
* = ADDRESS CURRENTLY DOES NOT HAVE DRIVEWAY ON LINCOLN AVE

0 10' 20' 40'
SCALE: 1" = 20'-0"

Whitman, Requardt & Associates, LLP
801 South Caroline Street, Baltimore, Maryland 21231

CITY OF
TAKOMA PARK
31 OSWEGO AVENUE
SILVER SPRING, MD 20910

Date: FEBRUARY 2016

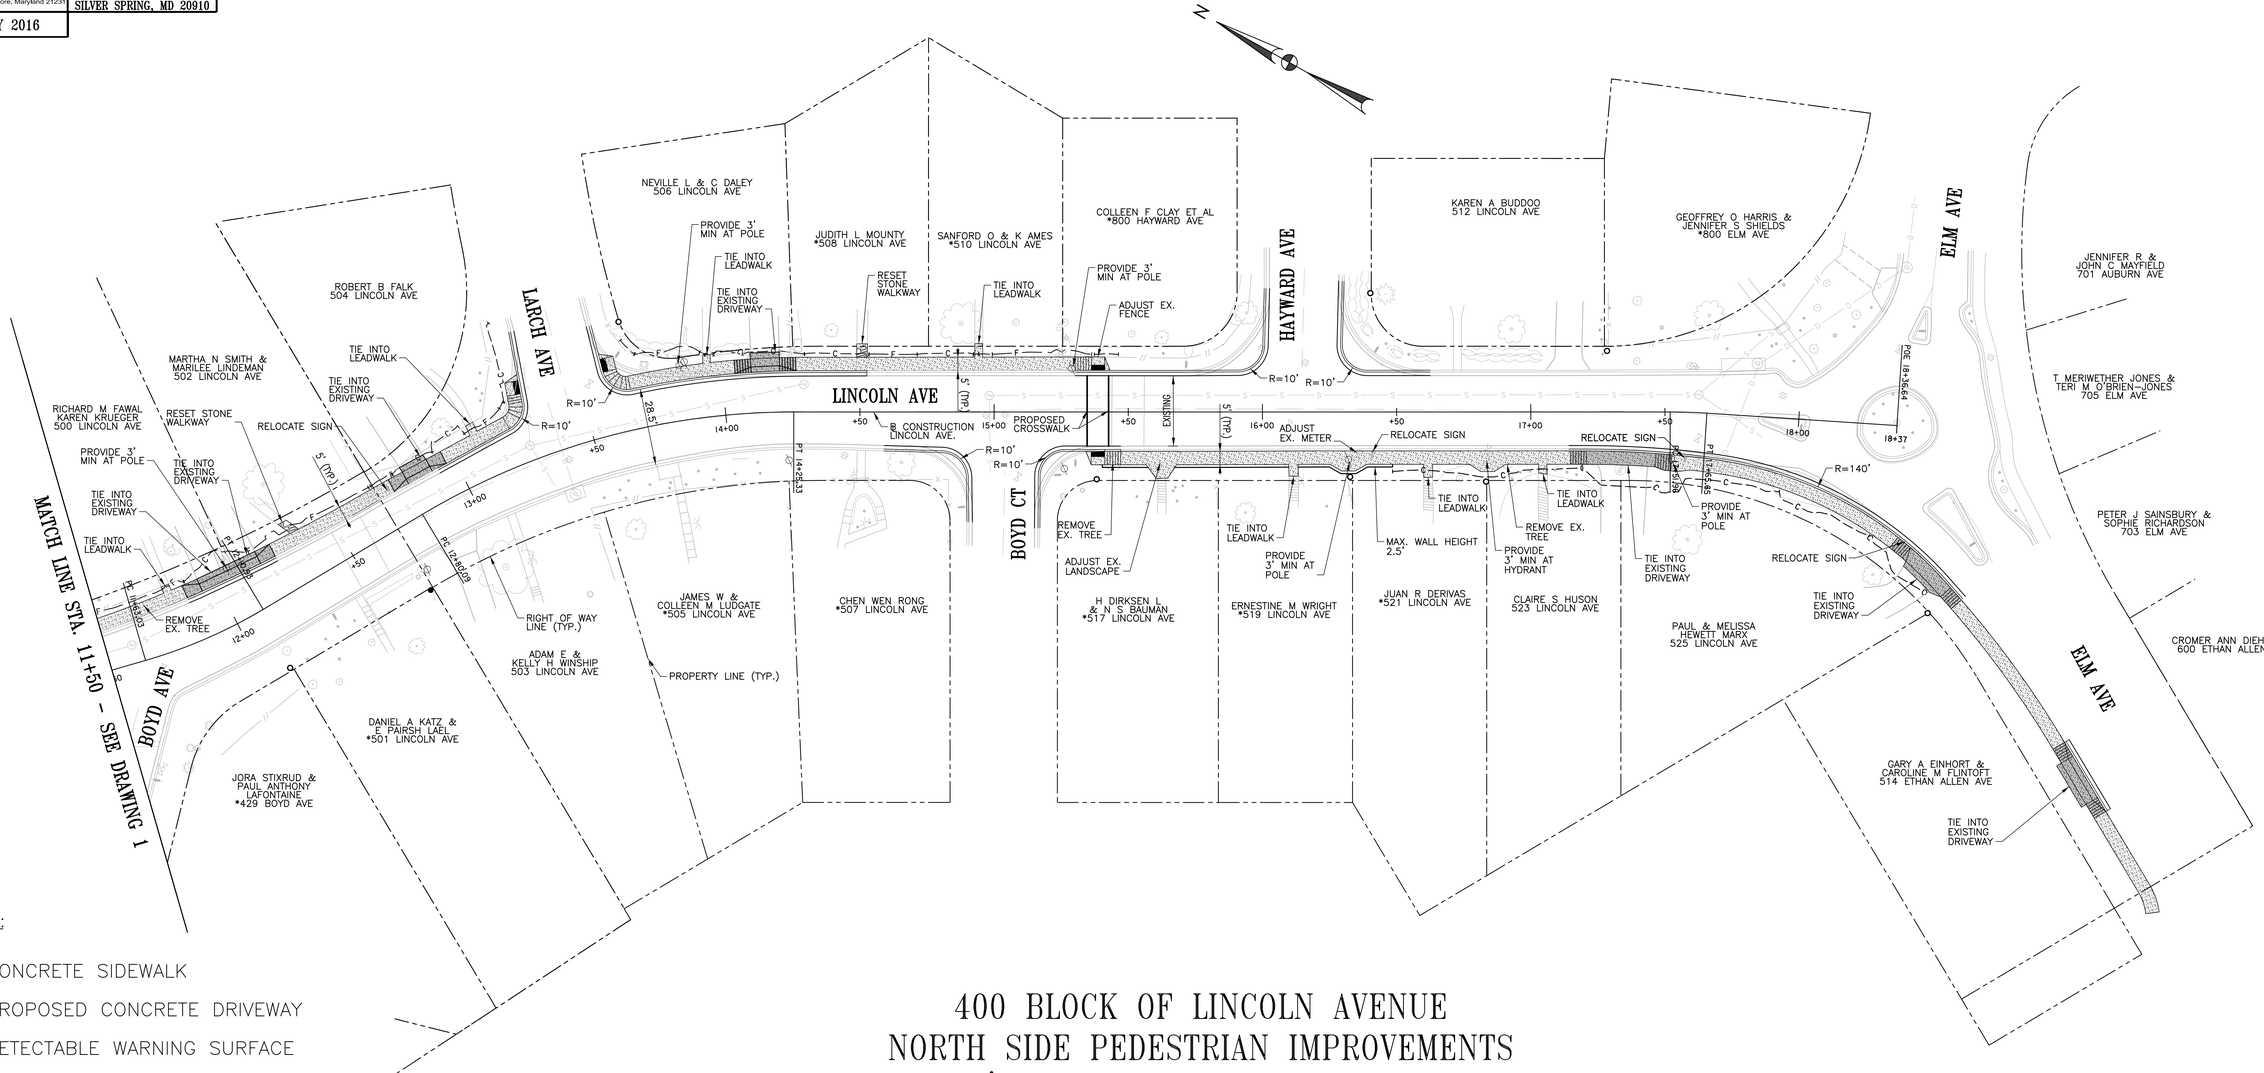


LEGEND:

- CONCRETE SIDEWALK
- PROPOSED CONCRETE DRIVEWAY
- DETECTABLE WARNING SURFACE
- STONE
- PROPOSED FULL DEPTH PAVEMENT

# 400 BLOCK OF LINCOLN AVENUE
# NORTH SIDE PEDESTRIAN IMPROVEMENTS
# 5' OPTION - DRAWING 2 of 2

NOTES:
* = ADDRESS CURRENTLY DOES NOT HAVE DRIVEWAY ON LINCOLN AVE

0 10' 20' 40'
SCALE: 1" = 20'-0"

Whitman, Requardt & Associates, LLP
801 South Caroline Street, Baltimore, Maryland 21231

CITY OF
TAKOMA PARK
31 OSWEGO AVENUE
SILVER SPRING, MD 20910

Date: FEBRUARY 2016

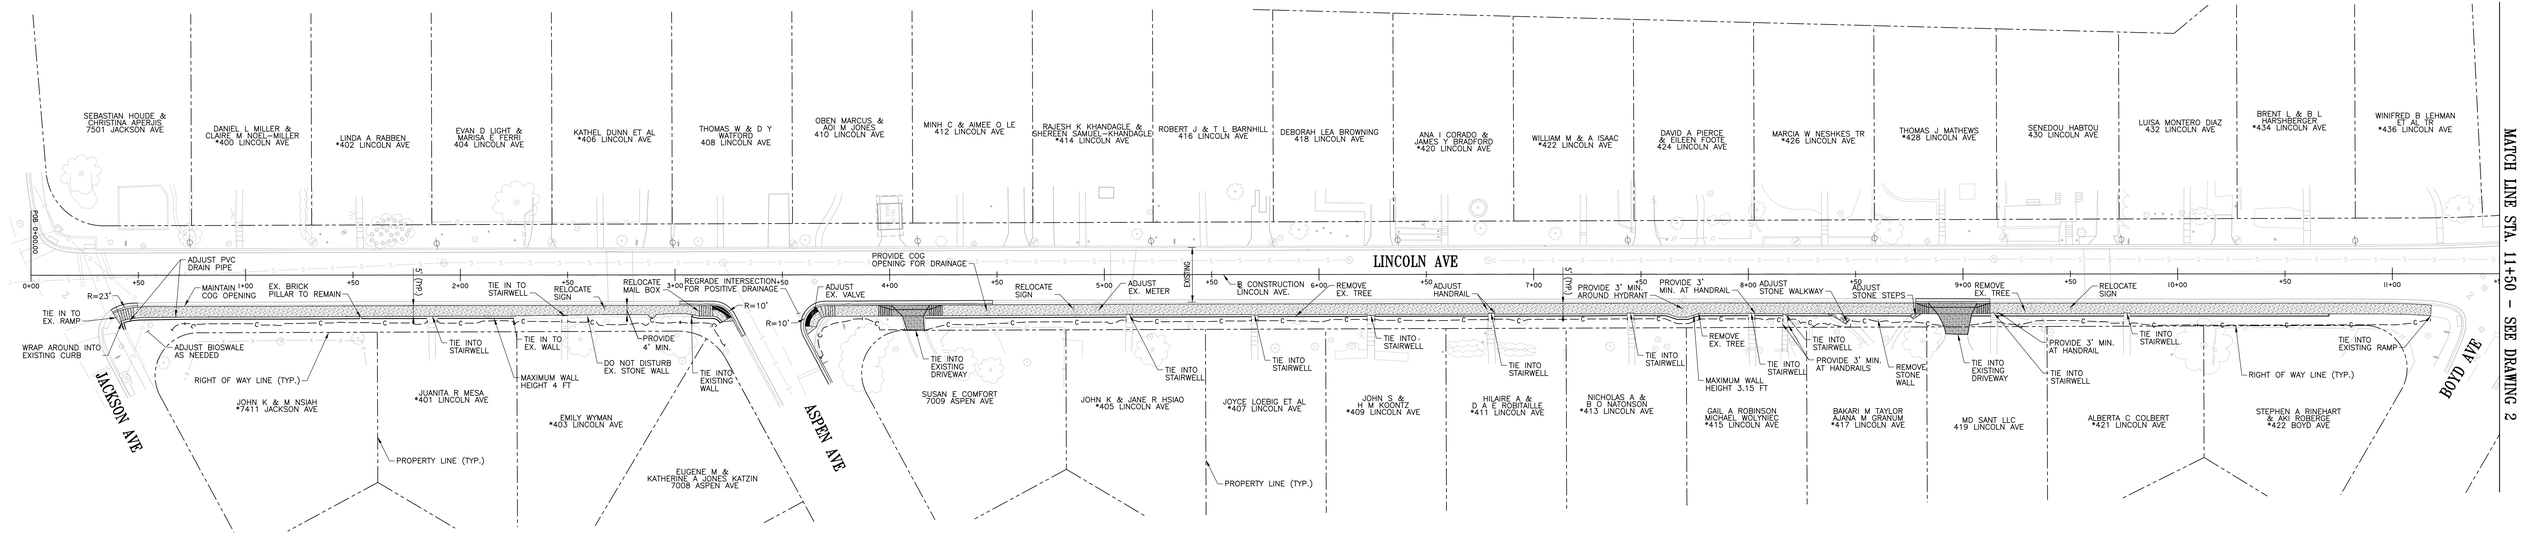


LEGEND:

- CONCRETE SIDEWALK
- PROPOSED CONCRETE DRIVEWAY
- DETECTABLE WARNING SURFACE
- STONE
- PROPOSED FULL DEPTH PAVEMENT

# 400 BLOCK OF LINCOLN AVENUE
# SOUTH SIDE PEDESTRIAN IMPROVEMENTS
# 5' OPTION - DRAWING 1 of 2

NOTES:
* = ADDRESS CURRENTLY DOES NOT HAVE DRIVEWAY ON LINCOLN AVE

0 10' 20' 40'
SCALE: 1" = 20'-0"

Whitman, Requardt & Associates, LLP
801 South Caroline Street, Baltimore, Maryland 21231

CITY OF
TAKOMA PARK
31 OSWEGO AVENUE
SILVER SPRING, MD 20910

Date: FEBRUARY 2016

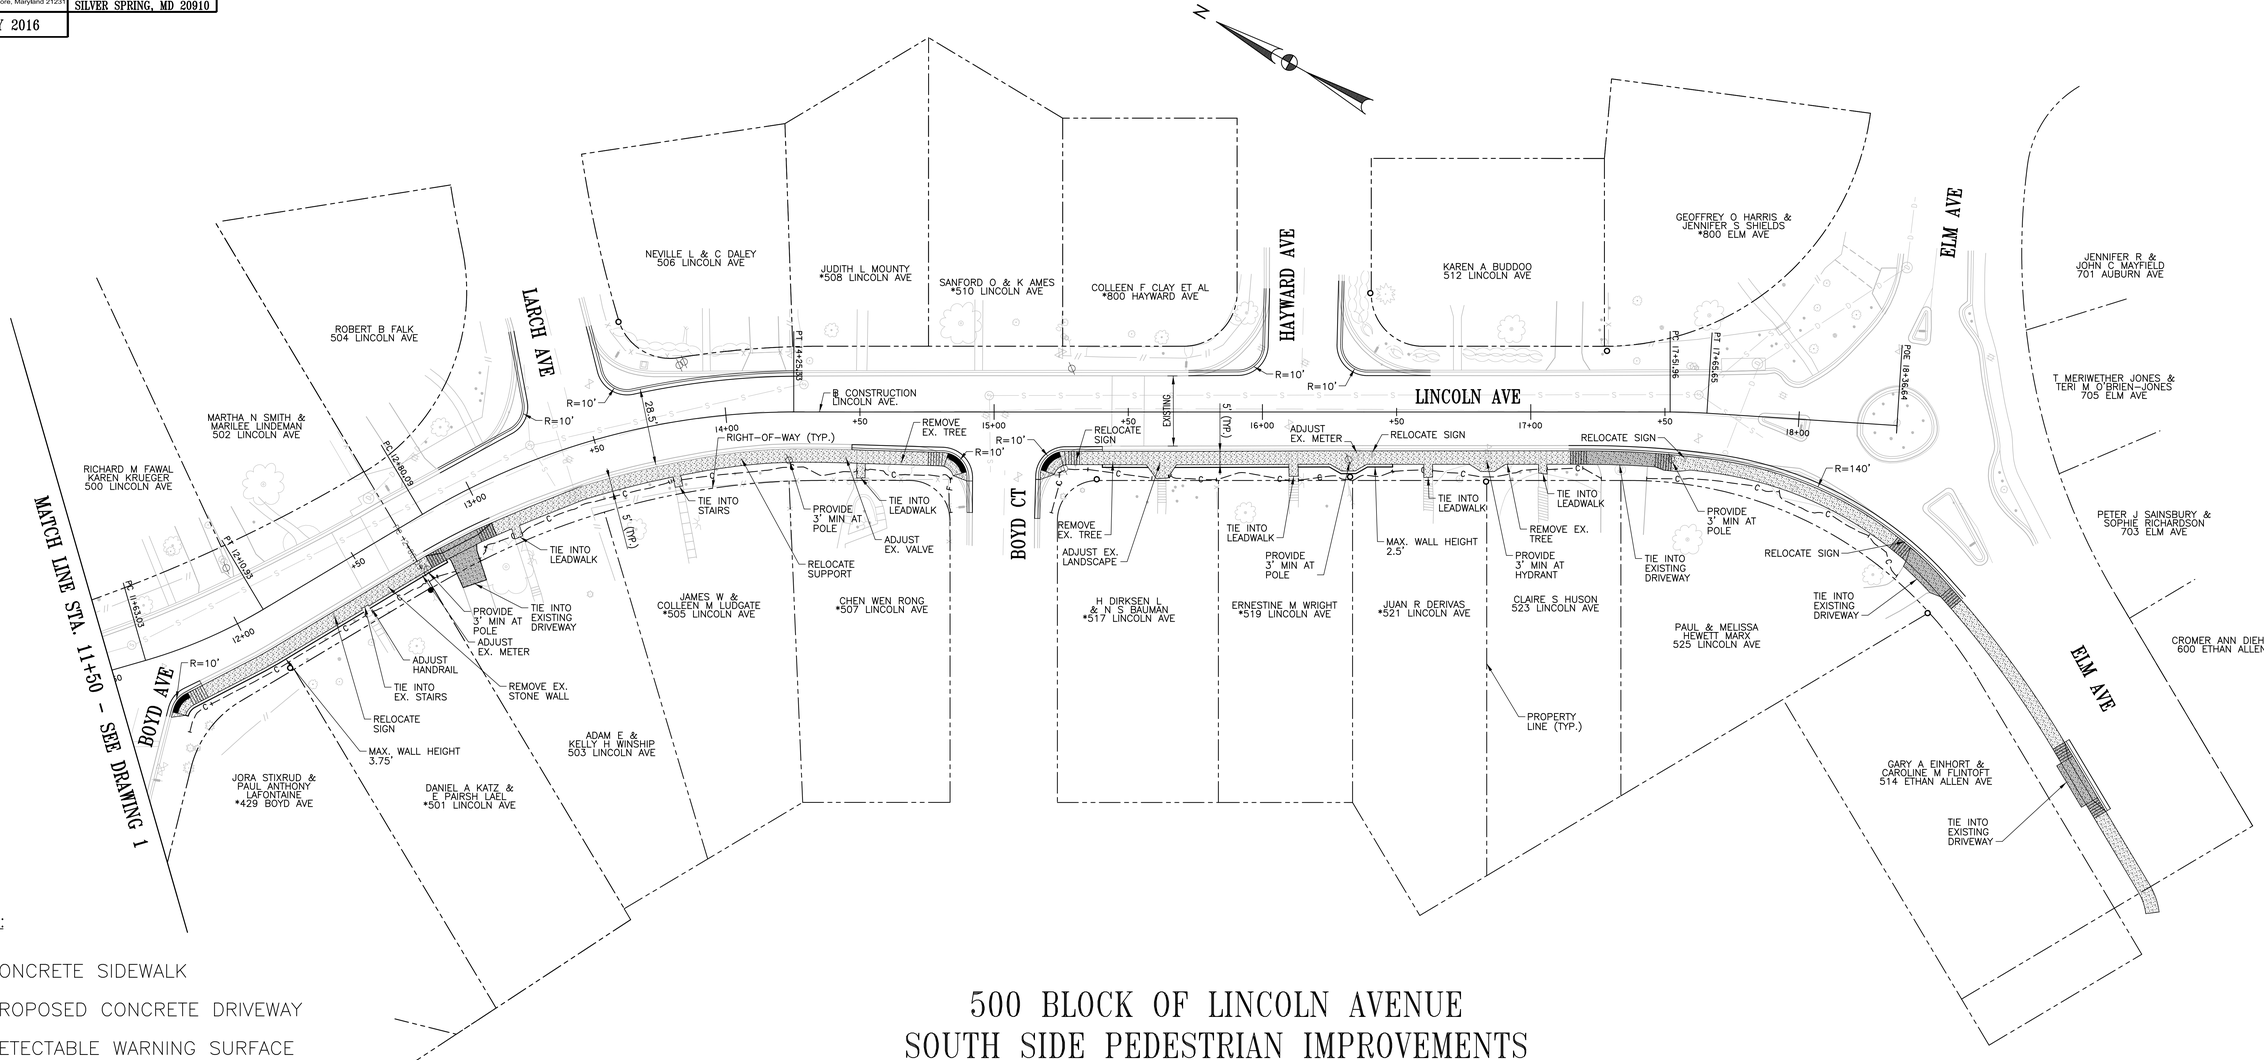


# 500 BLOCK OF LINCOLN AVENUE
# SOUTH SIDE PEDESTRIAN IMPROVEMENTS
# 5' OPTION - DRAWING 2 of 2

LEGEND:

- CONCRETE SIDEWALK
- PROPOSED CONCRETE DRIVEWAY
- DETECTABLE WARNING SURFACE
- STONE
- PROPOSED FULL DEPTH PAVEMENT

NOTES:
* = ADDRESS CURRENTLY DOES NOT HAVE DRIVEWAY ON LINCOLN AVE

0 10' 20' 40'
SCALE: 1" = 20'-0"