SIDEWALK IMPROVEMENTS ALONG CHESTNUT AVE., HODGES LANE AND DARWIN AVE.
CONCEPT DESIGN – PREFERRED LAYOUT
AUGUST 2024

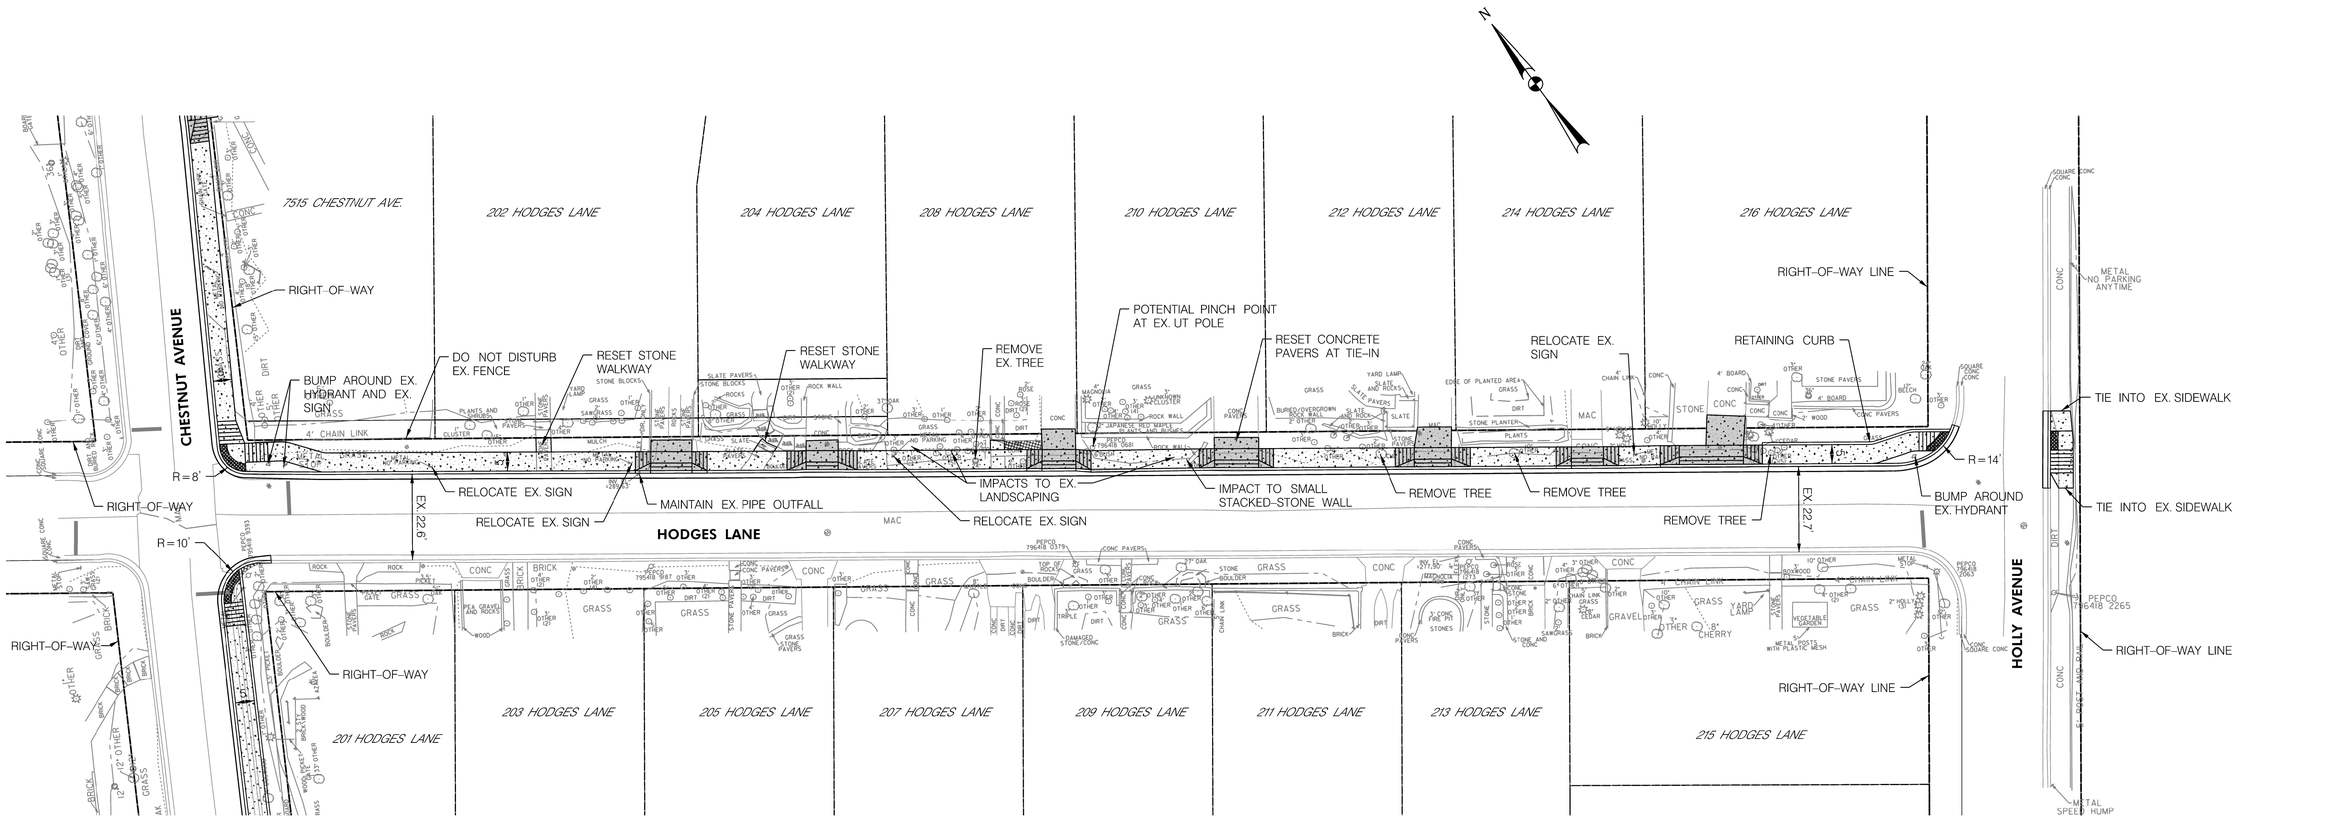

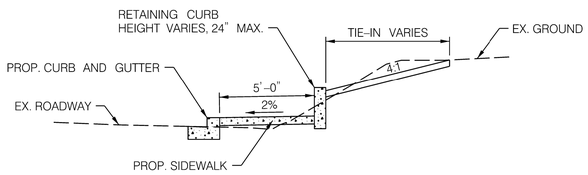

TYPICAL SECTION FOR SIDEWALK WITH BACK CURB
216 HODGES LANE

CONCRETE DRIVEWAY
CONCRETE SIDEWALK
DETECTABLE WARNING SURFACE
REMOVAL OF EXISTING CONCRETE /ASPHALT

DESIGN NOTES

1. POSSIBLE TREE REMOVALS – 4
2. POSSIBLE TREE ROOT IMPACTS – 1
3. POSSIBLE PINCH POINTS – 2

SCALE: 1" = 20'

Whitman, Requardt & Associates, LLP
801 South Caroline Street, Baltimore, Maryland 21231

CITY OF
TAKOMA PARK
31 OSWEGO AVENUE
SILVER SPRING, MD 20910

Date: AUGUST 2024