

TAKOMA JUNCTION

TAKOMA PARK, MARYLAND

BUILDING DESIGN & PLACEMENT

streetsense.

April 11, 2018



RENDERING

TAKOMA JUNCTION | Building Design & Placement

NOT TO SCALE

streetsense.




RENDERING

TAKOMA JUNCTION | Building Design & Placement

NOT TO SCALE

streetsense.

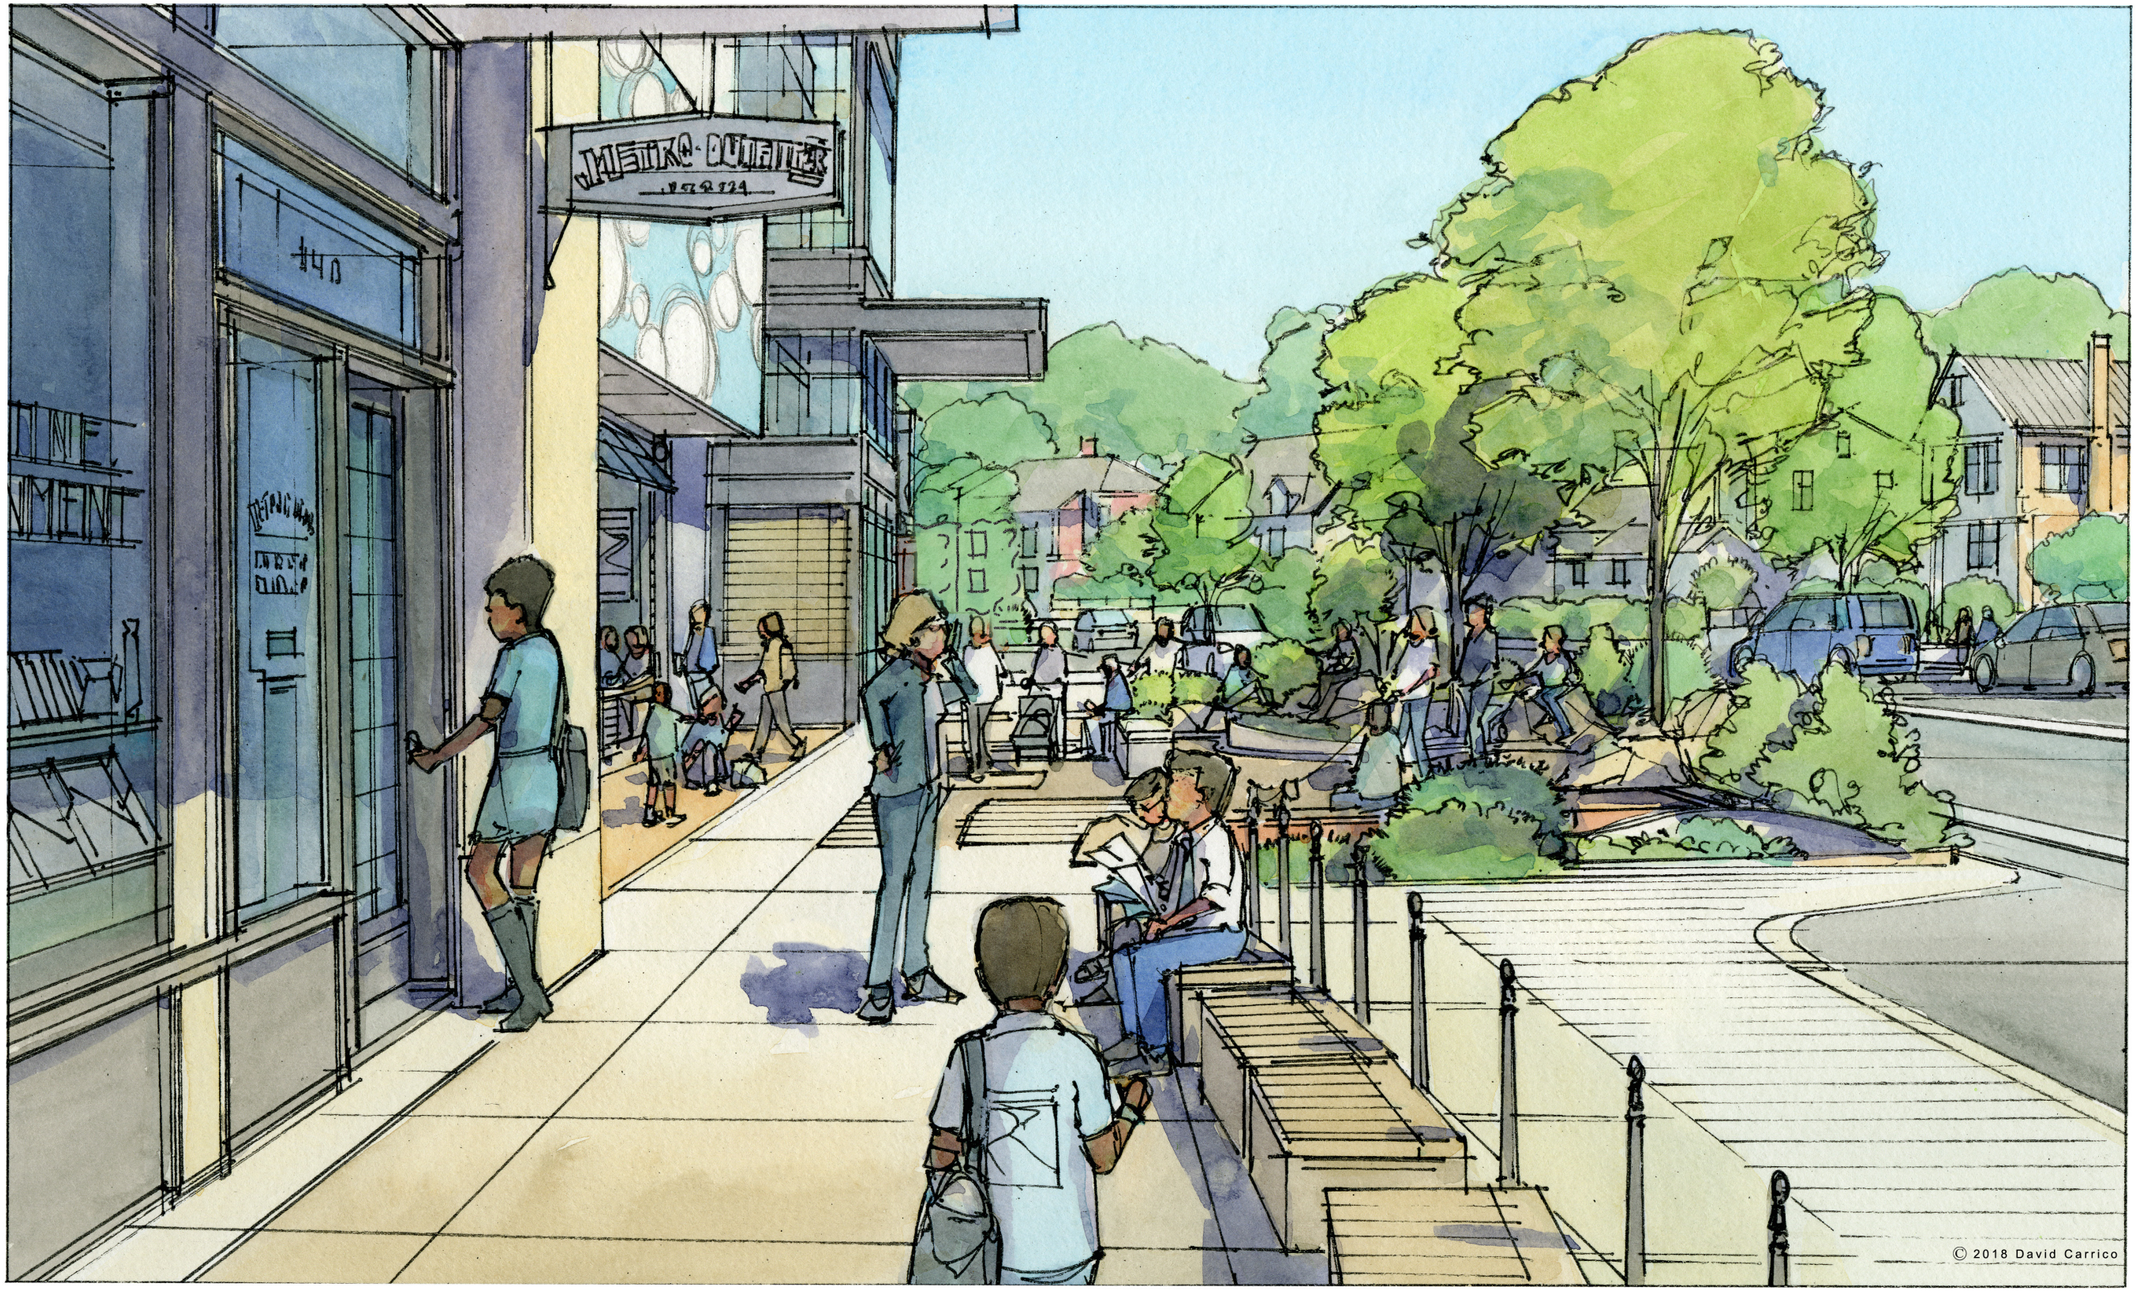

RENDERING

TAKOMA JUNCTION | Building Design & Placement

NOT TO SCALE

streetsense.



FLOOR PLAN - GROUND FLOOR

TAKOMA JUNCTION | Building Design & Placement

15' 30' 60' 120'

streetsense.




FLOOR PLAN - GROUND FLOOR

TAKOMA JUNCTION | Building Design & Placement

15' 30' 60' 120'

streetsense.

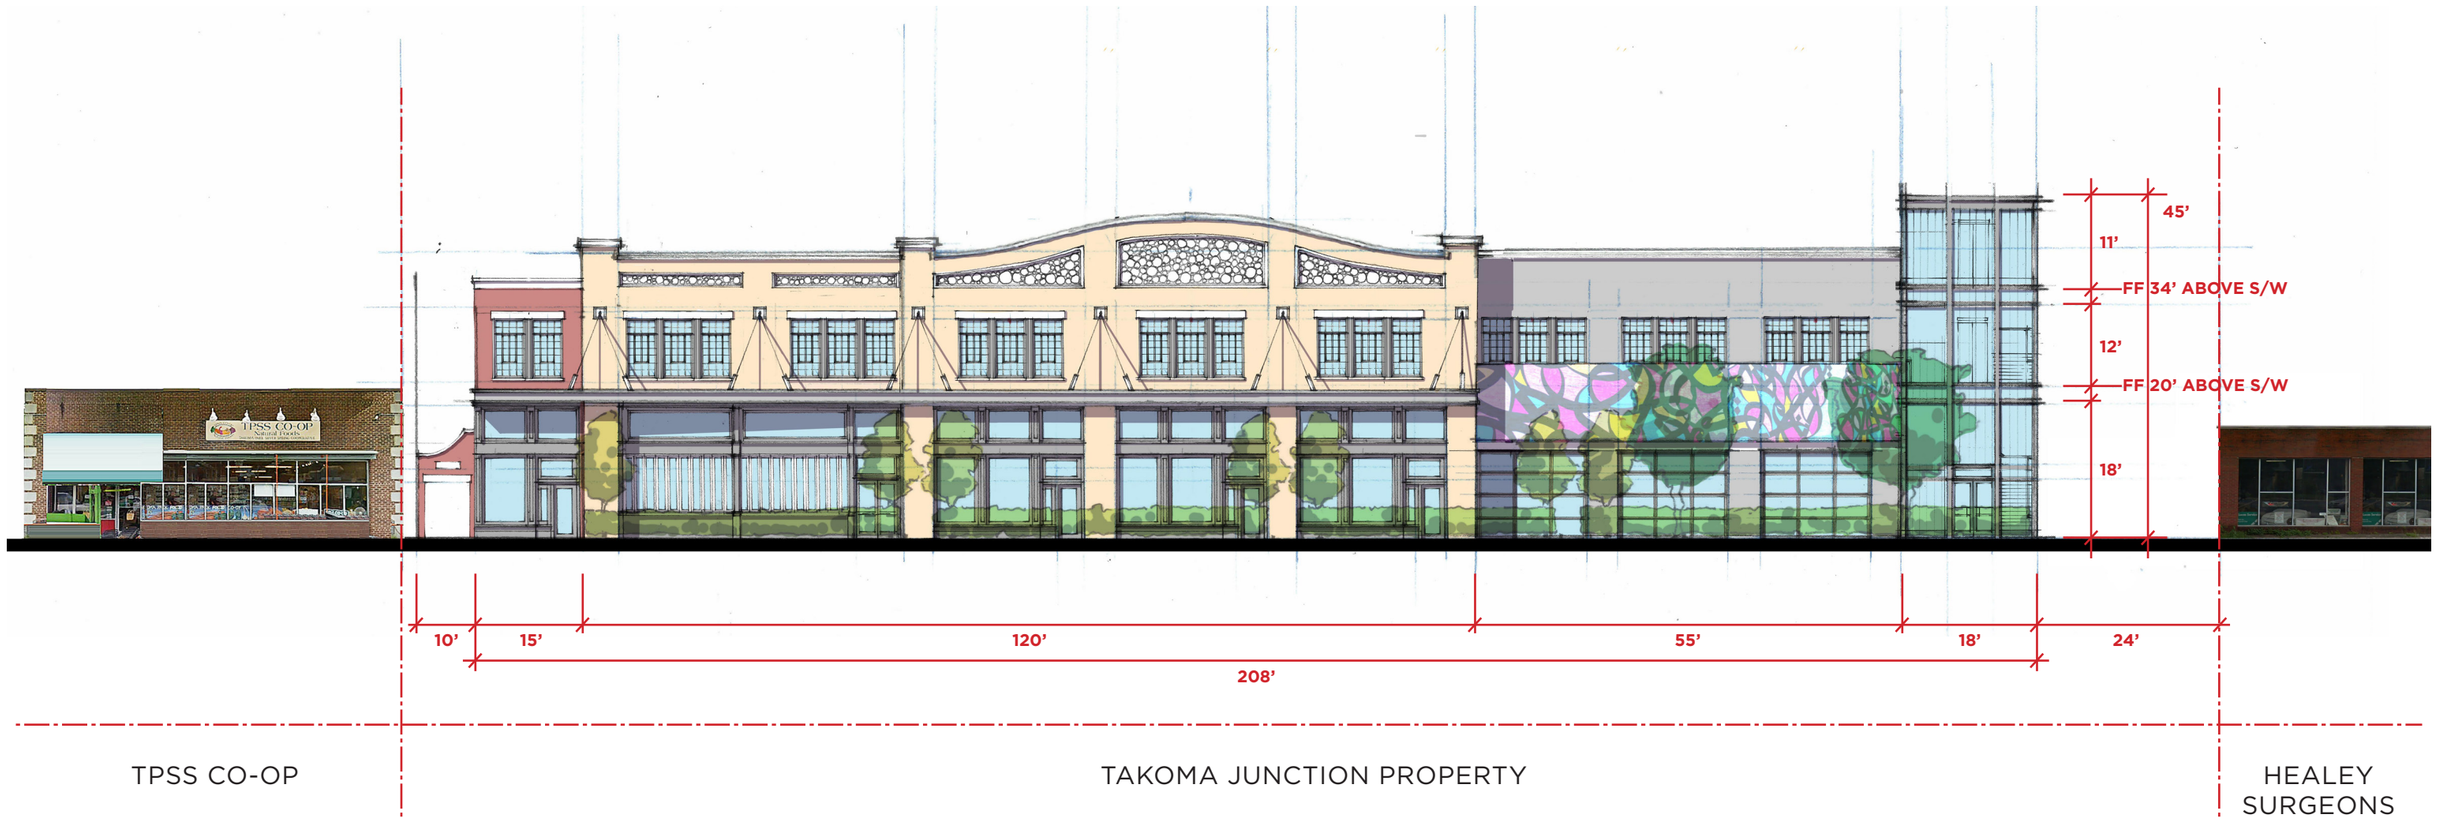


ELEVATION

TAKOMA JUNCTION | Building Design & Placement

10’ 20’ 40’ 80’

streetsense.

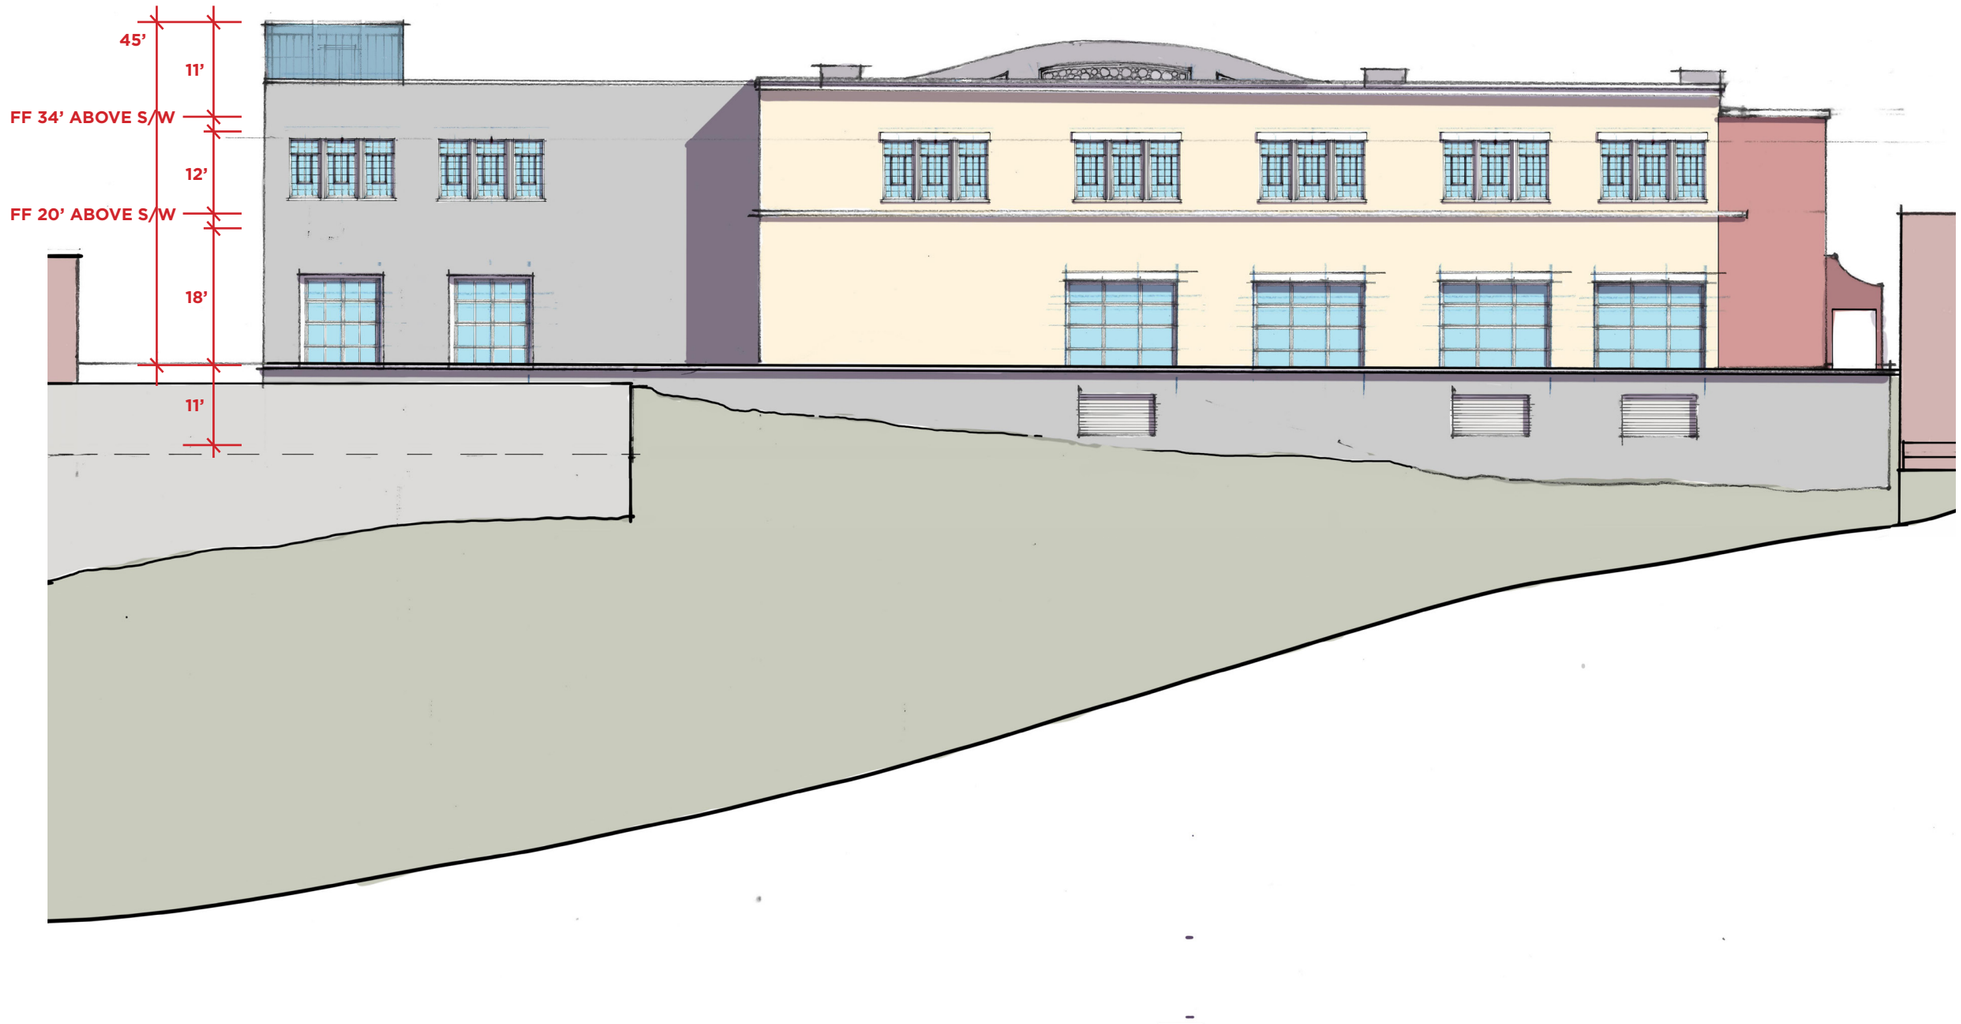


REAR ELEVATION

TAKOMA JUNCTION | Building Design & Placement


10’ 20’ 40’ 80’

streetsense.

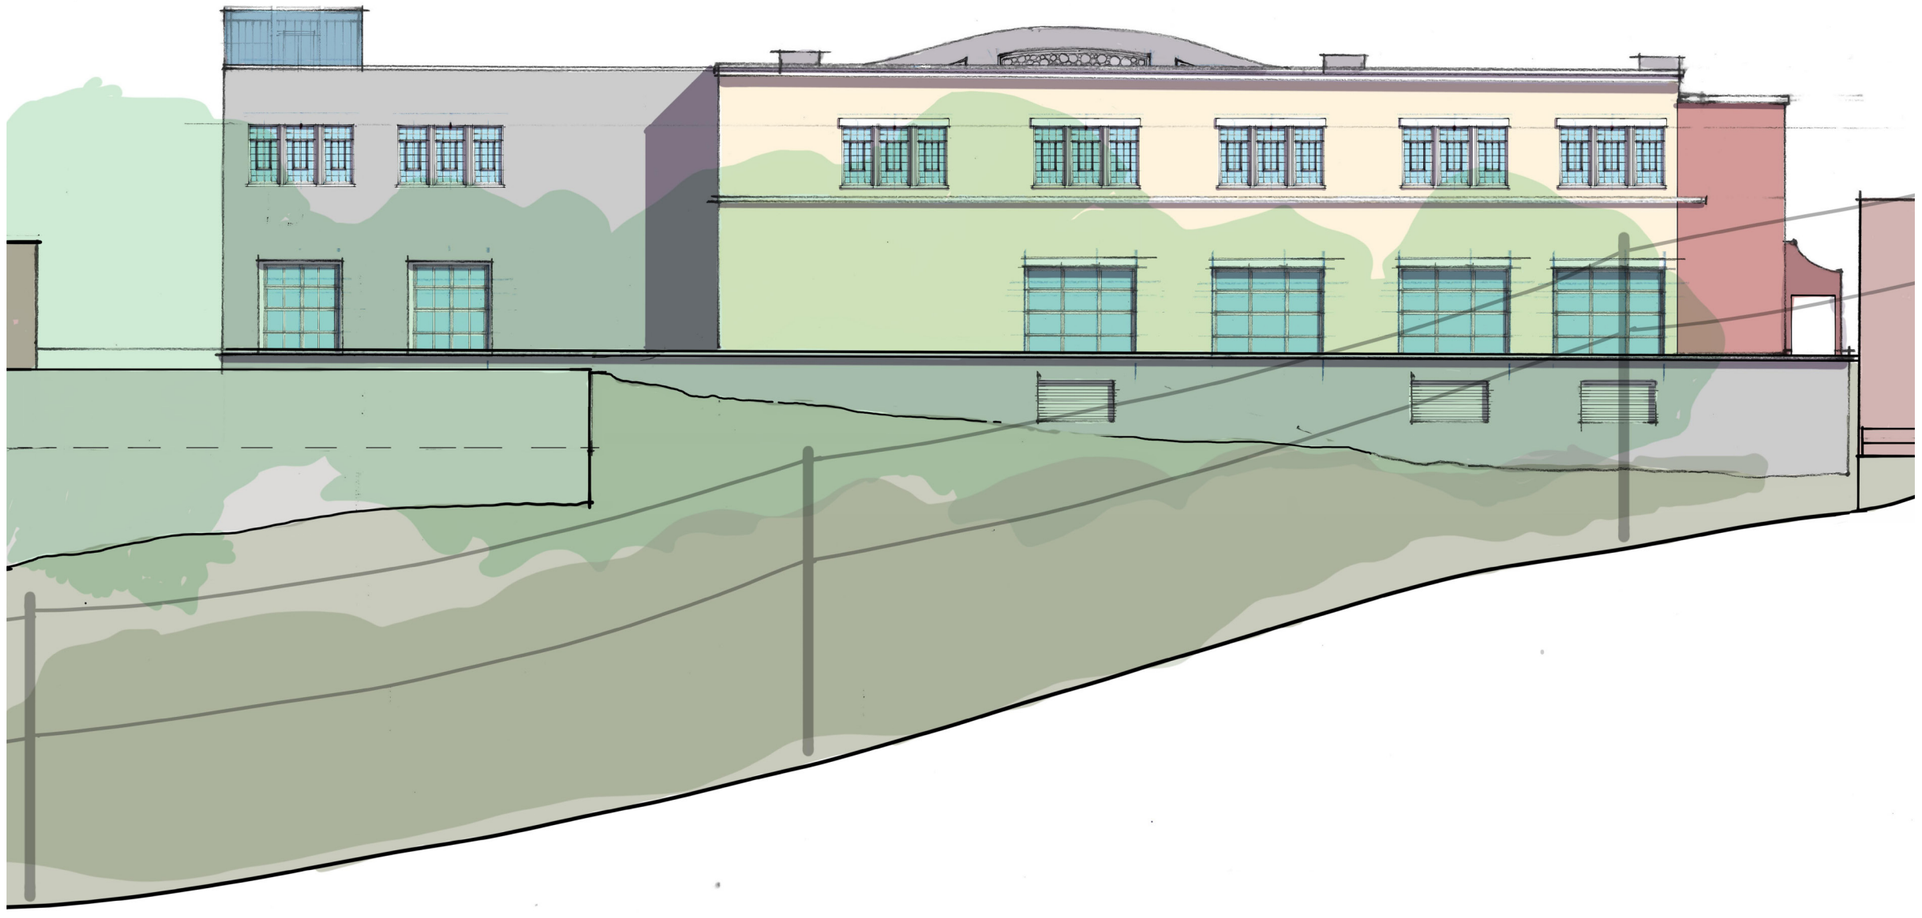

REAR ELEVATION

249’

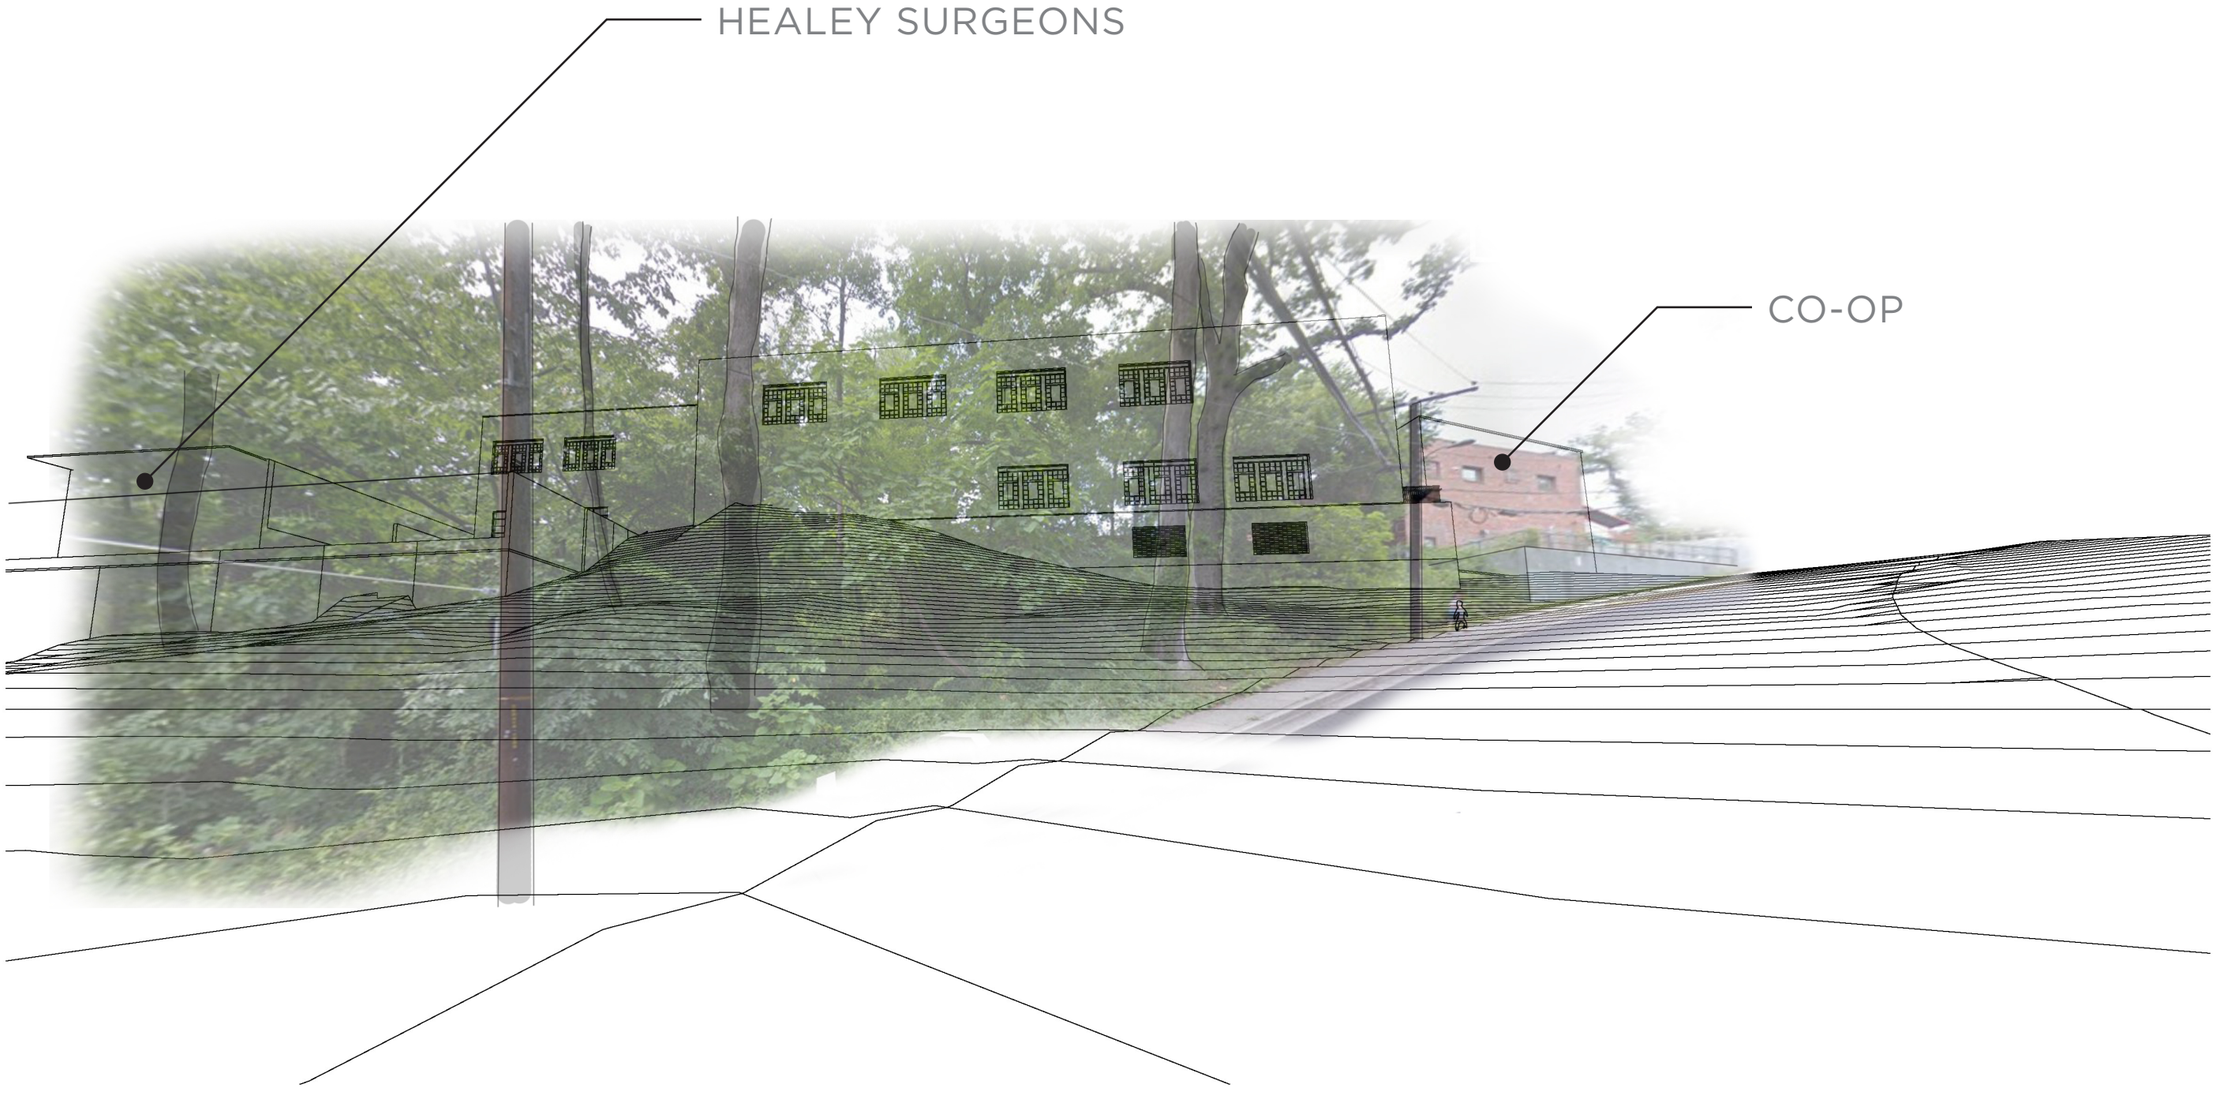

REAR ELEVATION

TAKOMA JUNCTION | Building Design & Placement

NOT TO SCALE

streetsense.