

N 476900
E 1313400

TO SILVER SPRING

RIGHT OF WAY LINE

RIGHT OF WAY LINE

300

CONSTRUCTION

LIMIT OF WORK
ETHAN ALLEN AVENUE
STA. 301 + 27.19

LOTS 6 & 7
BLOCK "26"
P.B. A.P. 129
TAKOMA PARK
607 ETHAN ALLEN AVENUE

LOT 8
BLOCK "26"
P.B. A.P. 129
TAKOMA PARK
611 ETHAN ALLEN AVENUE

LOTS 9 & 10
BLOCK "26"
P.B. A.P. 129
TAKOMA PARK
701 ETHAN ALLEN AVENUE

LOT 11
BLOCK "26"
P.B. A.P. 129
TAKOMA PARK

ETHAN ALLEN AVENUE (MD 410)

47 SY-TURFGRASS SOD
ESTABLISHMENT

ESD PLANTING,
SEE DETAIL 5/LD-05

SEE PLANT COUNT ON
SHEET LD-02

3-CA

15-JCB

MATCHLINE - SEE SHEET LD-02

PLANT SCHEDULE - THIS SHEET

KEY	QTY	BOTANICAL/COMMON NAME
SHRUBS		
CA	3	Clethra alnifolia 'Hummingbird'/ Sweet pepperbush
JCB	15	Juniperus conferta 'Blue Pacific'/ Blue Pacific Juniper
47 SY	TURFGRASS SOD ESTABLISHMENT	
6 SY	CONSTRUCTING PLANTING BEDS	

LEGEND

- PROPOSED SHADE TREE
- PROPOSED FLOWERING TREE
- PROPOSED SHRUB
- EXISTING TREE
- EXISTING TREE TO BE REMOVED
- TURFGRASS SOD ESTABLISHMENT
- TURFGRASS SEED ESTABLISHMENT
- PERENNIALS/ORNAMENTAL GRASSES

LANDSCAPE PLAN

LD-01



MAHAN RYKIEL
LANDSCAPE ARCHITECTURE
URBAN DESIGN & PLANNING

PROFESSIONAL CERTIFICATION. I HEREBY CERTIFY THAT THESE DOCUMENTS
WERE PREPARED OR APPROVED BY ME, AND THAT I AM A DULY LICENSED
PROFESSIONAL LANDSCAPE ARCHITECT UNDER THE LAWS OF THE STATE OF
MARYLAND, LICENSE NO. _____, EXPIRATION DATE: _____



81 MOSHER STREET | BALTIMORE, MD 21217

PH: (410) 728-2900 FAX: (410) 728-3160

Engineers | Construction Managers | Planners | Scientists
www.rkk.com

DESIGN
BY: JDM
DRAWN
BY: JDM/MB
CHECK
BY: KS


OCTOBER
2015

HOUSING AND COMMUNITY DEVELOPMENT
CITY OF TAKOMA PARK

7500 MAPLE AVENUE
TAKOMA PARK, MD 20912

**ETHAN ALLEN GATEWAY
STREETSCAPE**

SCALE: 1" = 20' SHEET 80 OF 85

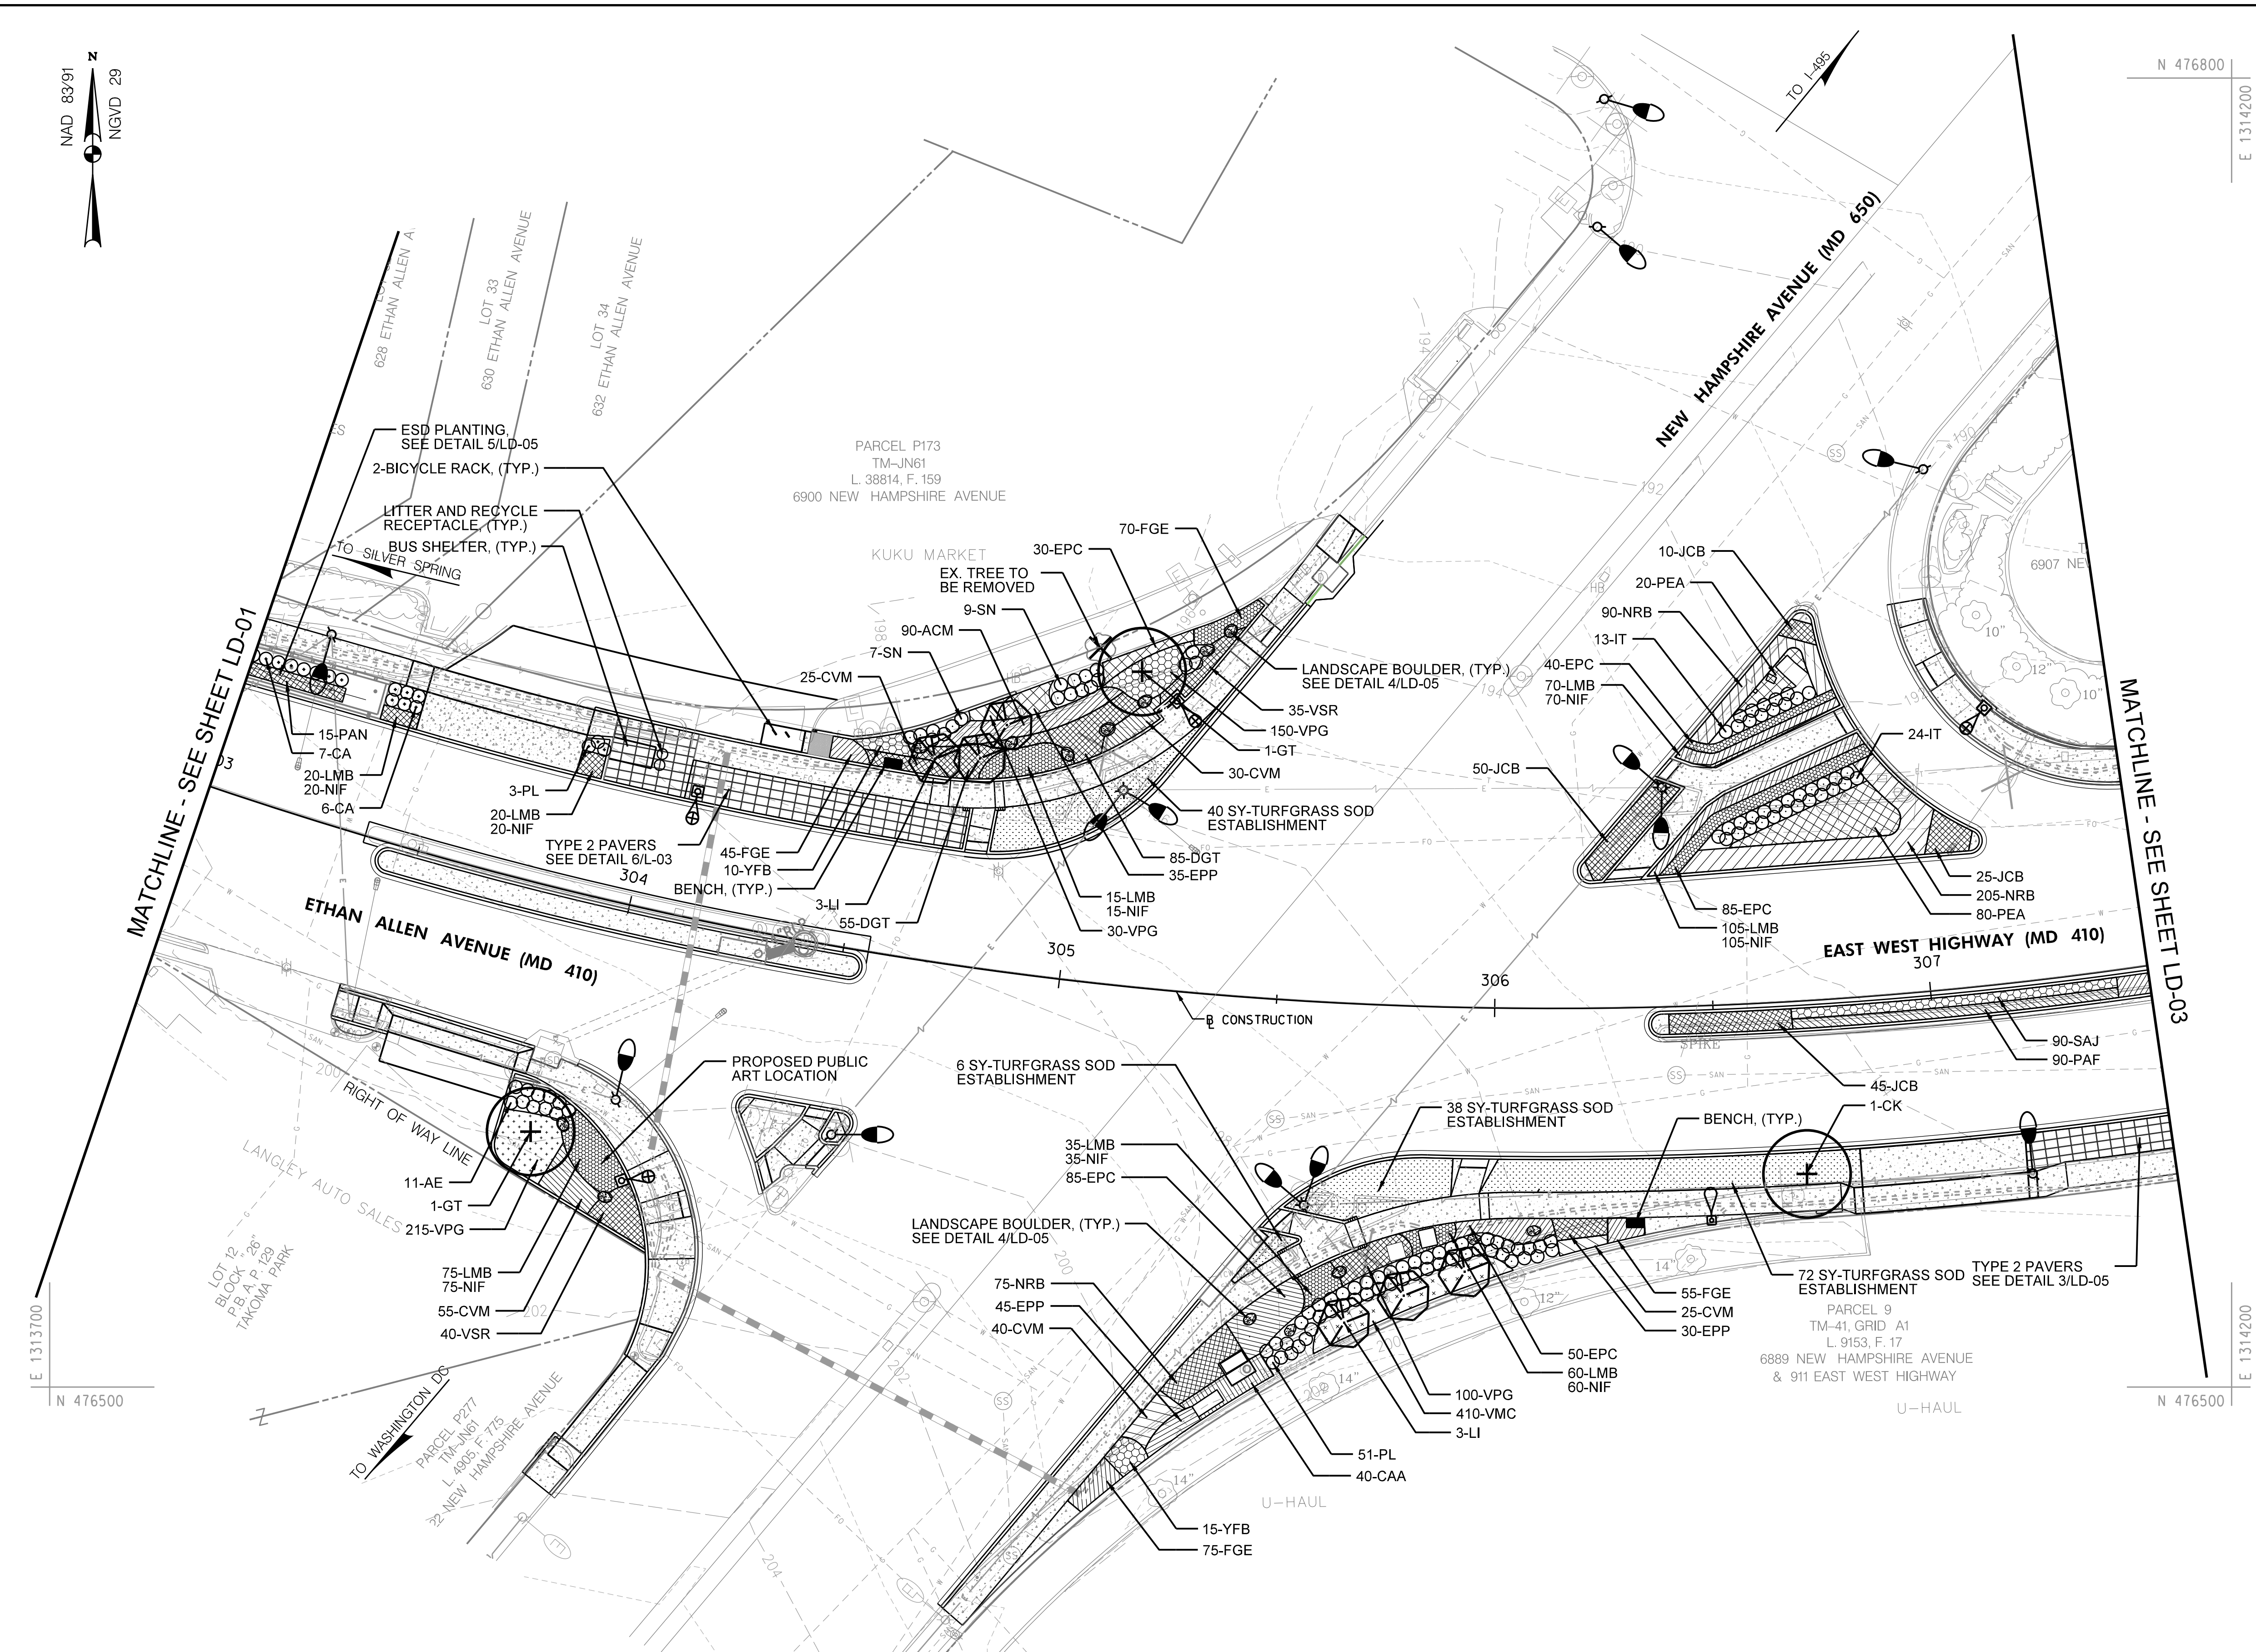

PLANT SCHEDULE - THIS SHEET		
KEY	QTY	BOTANICAL/COMMON NAME
TREES		
GT	2	Gleditsia tricanthos 'Shademaster'/ Honey Locust
CK	1	Cladrastis kentuckea/ Yellowwood
ORNAMENTAL TREES		
LI	6	Lagerstroemia indica x fauriei 'Natchez'/ Natchez Crape Myrtle
SHRUBS		
AE	11	Abelia 'Edward Goucher'/ 'Edward Goucher' Glossy Abelia
CA	13	Clethra alnifolia 'Hummingbird'/ Sweet pepperbush
IT	37	Itea virginica 'Sprich' LITTLE HENRY/ Little Henry Sweetspire
PL	54	Prunus laurocerasus 'Otto Luyken'/ Cherry Laurel
SN	16	Spirea Nipponica 'Snowmound'/ Snowmound Spirea
BULBS & SEASONAL FLOWERS		
ACM	90	Achillea x 'Moonshine'/ Moonshine Yarrow
CAA	40	Calamagrostis x acutiflora 'Karl Foerster'/ Feather Reed Grass
CVM	175	Coreopsis verticillata 'Moonbeam'/ Moonbeam Tickseed
DGT	140	Dianthus gratianopolitanus 'Tiny Rubies'/ Garden Pinks Dianthus
EPC	290	Echinacea x purpurea 'Cleopatra'/ Cleopatra Coneflower
EPP	110	Echinacea purpurea 'Pow Wow Wild Berry'/ Pow Wow Wild Berry Coneflower
FGE	245	Festuca glauca 'Elijah Blue'/ Blue Fescue
JCB	130	Juniperus conferta 'Blue Pacific'/ Blue Pacific Juniper
LMB	400	Liriope muscari 'Big Blue'/ Big Blue Lilyturf
NIF	400	Narcissus 'Ice Follies'/ Ice Follies Daffodil
NRB	370	Nepeta racemosa 'Blue Wonder'/ Blue Wonder Cat Mint
PAF	90	Perovskia atriplicifolia 'Filigran'/ Russian Sage
PAN	15	Panicum virgatum 'Shenandoah'/ Shenandoah Switchgrass
PEA	100	Pennisetum alopecuroides 'Hameln'/ Dwarf Fountain Grass
SAJ	90	Sedum X 'Autumn Joy'/ Autumn Joy Stone Crop
VMC	410	Vinca minor/ Common Periwinkle
VPG	495	Veronica peduncularis 'Georgia Blue'/ Speedwell
VSR	75	Veronica spicata 'Royal Candles' Royal Candles Speedwell
YFB	25	Yucca Filamentosa 'Bright Edge'/ Veriegated Adam's Needle
156 SY	TURFGRASS SOD ESTABLISHMENT	
760 SY	CONSTRUCTING PLANTING BEDS	
LEGEND		

MAHAN RYKIEL

LANDSCAPE ARCHITECTURE

URBAN DESIGN & PLANNING

PROFESSIONAL CERTIFICATION. I HEREBY CERTIFY THAT THESE DOCUMENTS WERE PREPARED OR APPROVED BY ME, AND THAT I AM A DULY LICENSED PROFESSIONAL LANDSCAPE ARCHITECT UNDER THE LAWS OF THE STATE OF MARYLAND, LICENSE NO. _____, EXPIRATION DATE: _____

Rummel, Klepper & Kahl, LLP

81 MOSHER STREET | BALTIMORE, MD 21217

PH: (410) 728-2900 FAX: (410) 728-3160

Engineers | Construction Managers | Planners | Scientists

www.rkk.com

DESIGN BY: JDM

DRAWN BY: JDM/MB

CHECK BY: JS

OCTOBER 2015

HOUSING AND COMMUNITY DEVELOPMENT

CITY OF TAKOMA PARK

7500 MAPLE AVENUE

TAKOMA PARK, MD 20912


LANDSCAPE PLAN

LD-02

SCALE: 1" = 20'

SHEET 81 OF 85

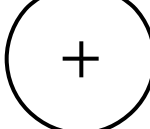

LEGEND	
	PROPOSED SHADE TREE
	PROPOSED FLOWERING TREE
	PROPOSED SHRUB
	EXISTING TREE
	EXISTING TREE TO BE REMOVED
	TURFGRASS SOD ESTABLISHMENT
	TURFGRASS SEED ESTABLISHMENT
	PERENNIALS/ORNAMENTAL GRASSES

LANDSCAPE PLAN LD-04

MAHAN RYKIEL
LANDSCAPE ARCHITECTURE
URBAN DESIGN & PLANNING

PROFESSIONAL CERTIFICATION. I HEREBY CERTIFY THAT THESE DOCUMENTS
WERE PREPARED OR APPROVED BY ME, AND THAT I AM A DULY LICENSED
PROFESSIONAL LANDSCAPE ARCHITECT UNDER THE LAWS OF THE STATE OF
MARYLAND, LICENSE NO. _____, EXPIRATION DATE: _____.



Rummel, Klepper & Kahl, LLP
81 MOSHER STREET | BALTIMORE MD 21217

PH: (410) 728-2900 FAX: (410) 728-3160
Engineers | Construction Managers | Planners | Scientists
www.rkk.com

DESIGN BY:JDM
DRAWN BY:JDM/MB
CHECK BY:KS


	OCTOBER 2015
--	-----------------

HOUSING AND COMMUNITY DEVELOPMENT
CITY OF TAKOMA PARK

7500 MAPLE AVENUE
TAKOMA PARK, MD 20912


ETHAN ALLEN GATEWAY STREETSCAPE

SCALE: $1'' = 20'$ SHEET 83 OF 85

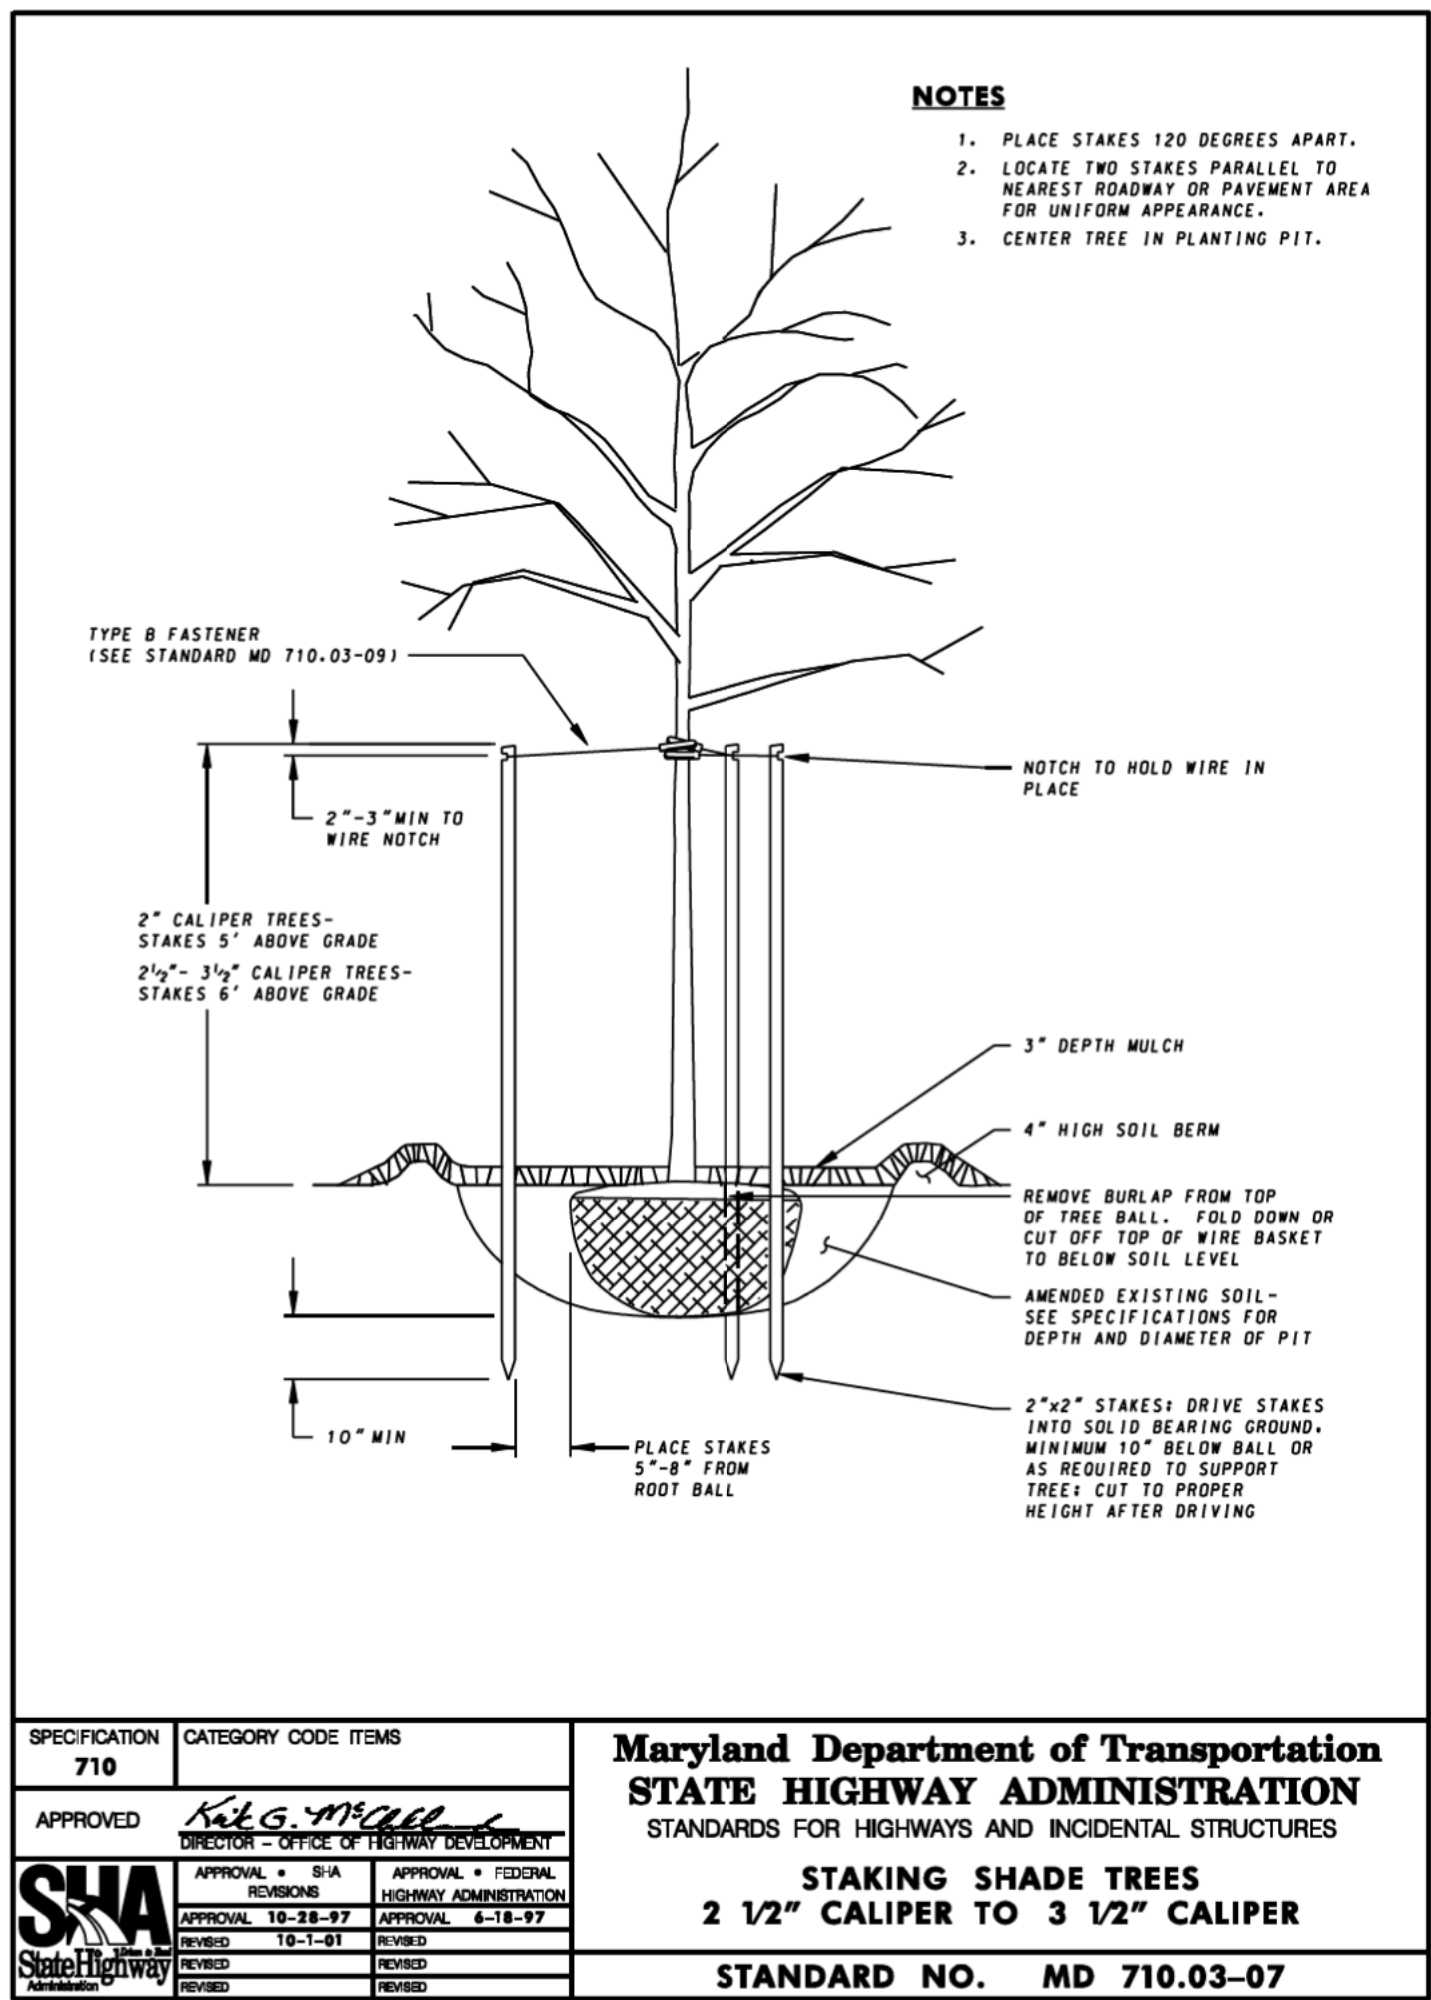

1

STANDARD DECIDUOUS TREE

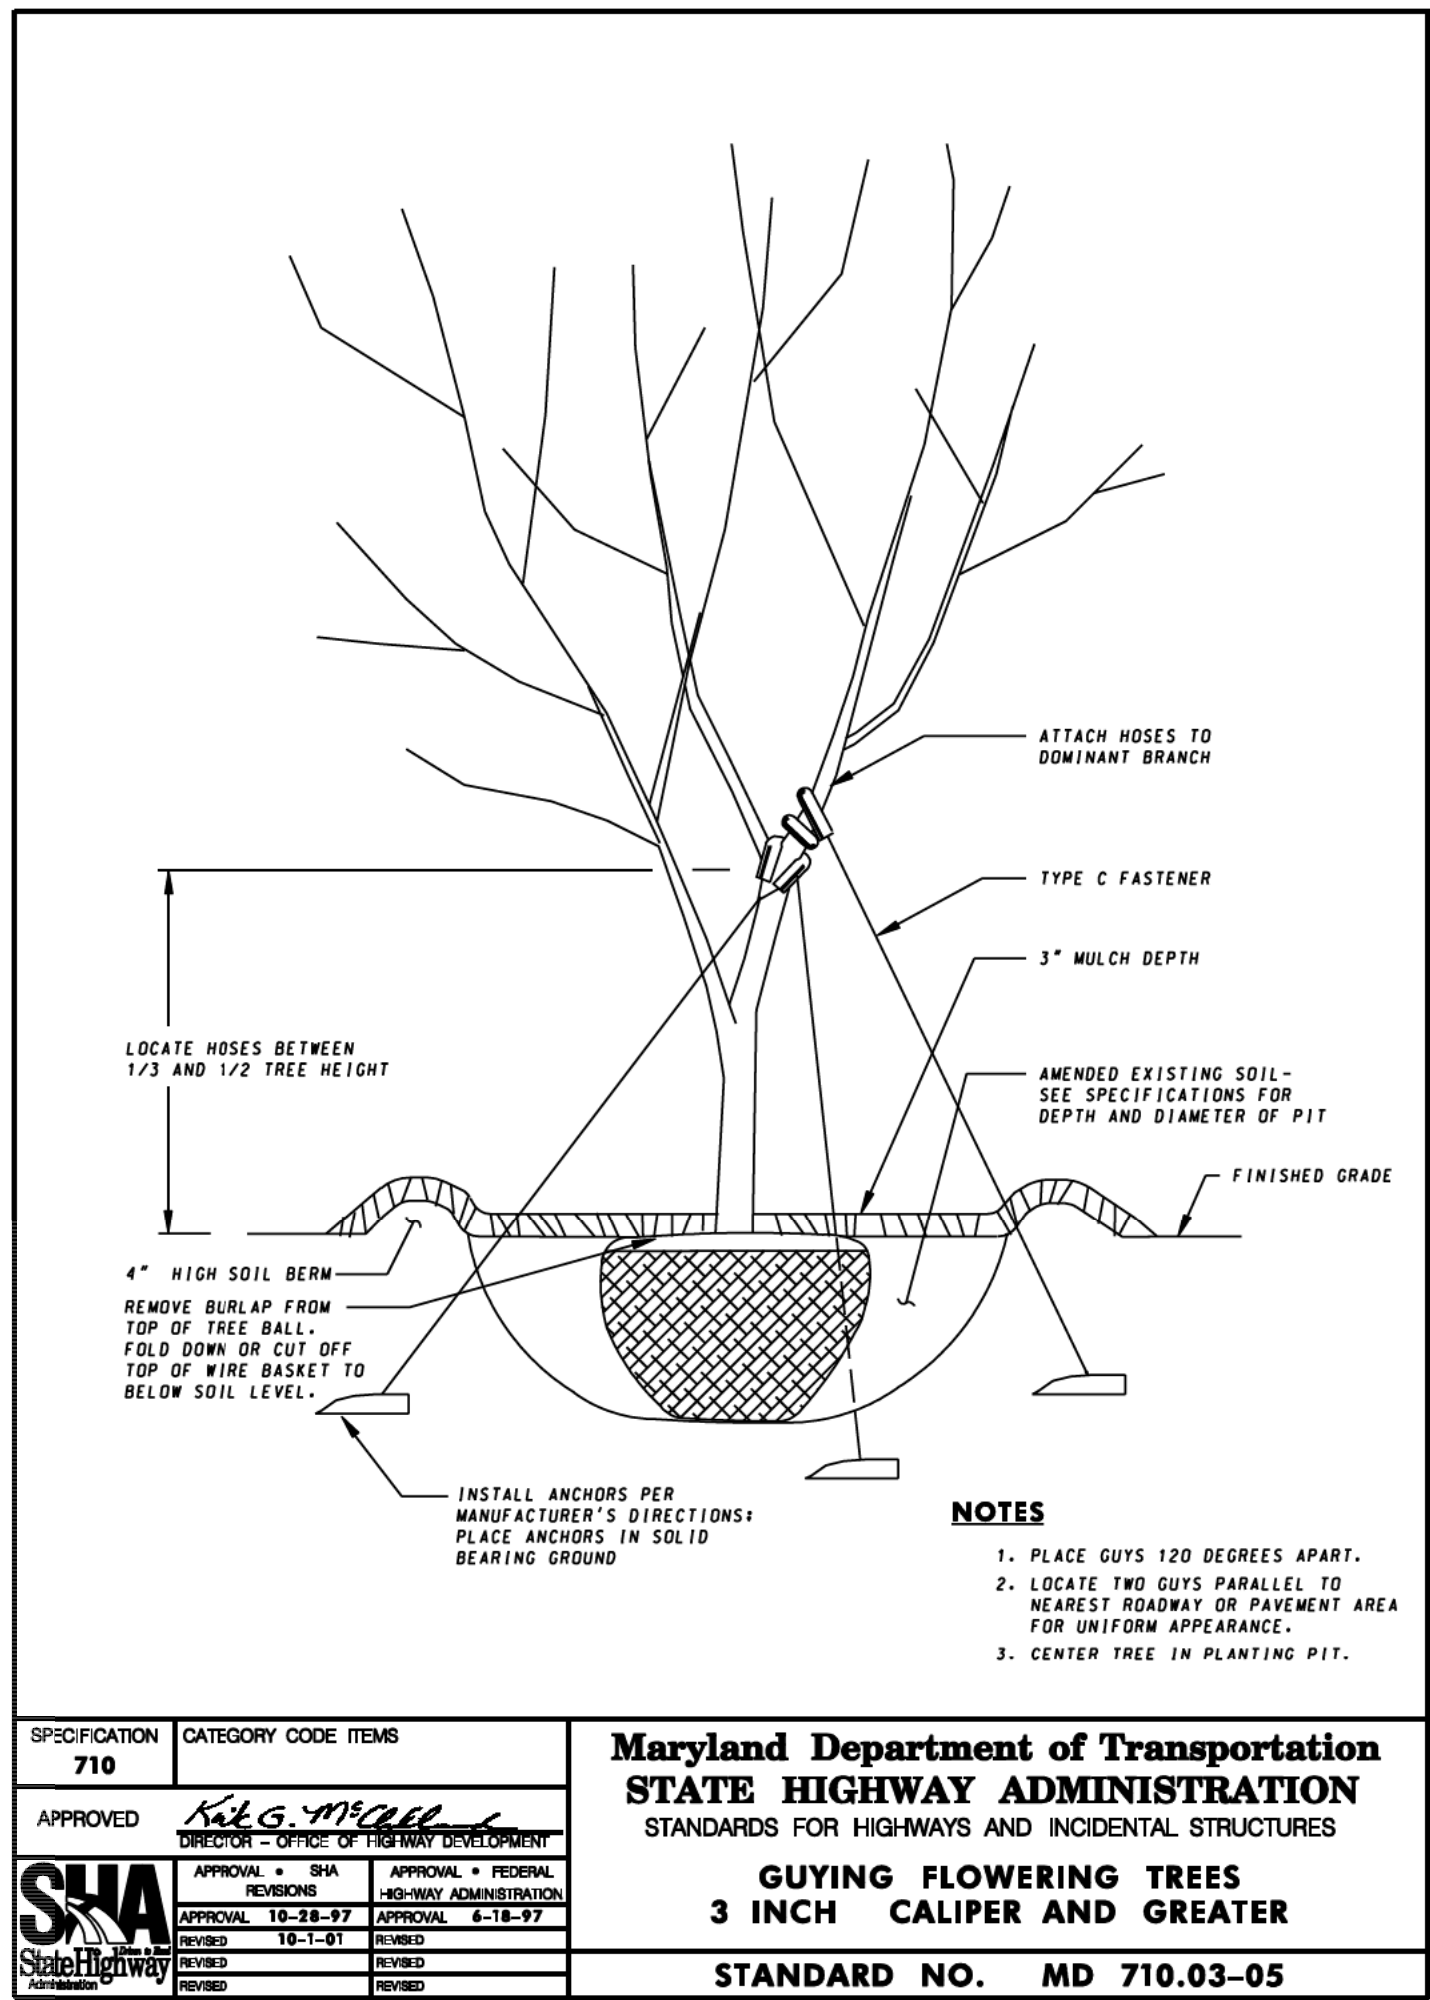


2

ORNAMENTAL TREE

3

PAVER TYPE 2 - PREST PAVER


SCALE: N.T.S.

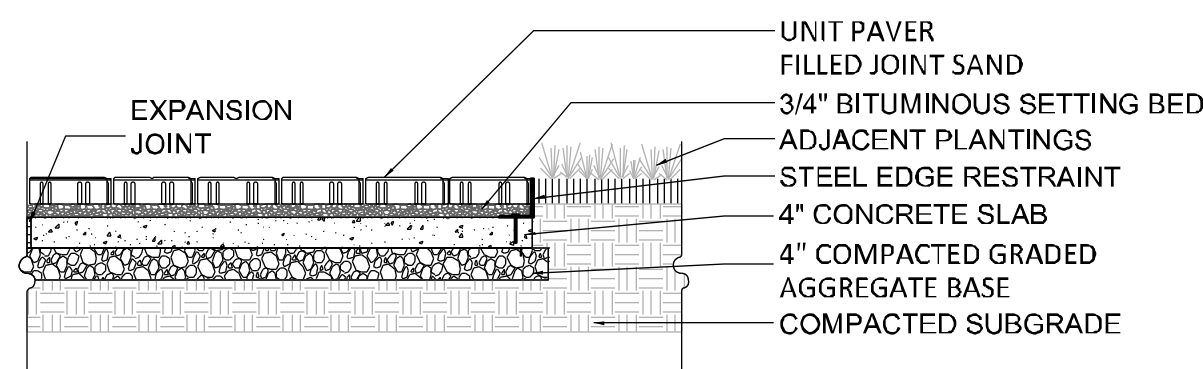

NOTE:
SEE SP600 - (UNIT PAVERS) FOR MORE INFORMATION

- BOULDER NOTES**
1. CONTRACTOR MUST SELECT BOULDERS TO MATCH INDIGENOUS STONE TO AREA. SEE SPECIFICATIONS FOR TYPES AND SIZES.
 2. SET ALL BOULDERS 2/3 ABOVE FINISH GRADE, 1/3 BELOW GRADE; AT SLOPED AREAS, SET BOULDERS 1/2 BELOW GRADE AT STEEPEST POINT.
 3. BOULDER TO BE PLACED BY STRAPS OR CABLES W/ CARPET TO PREVENT SCARRING. BOULDERS W/ EXCESSIVE SCARRING WILL BE REJECTED.


@ PLANTING

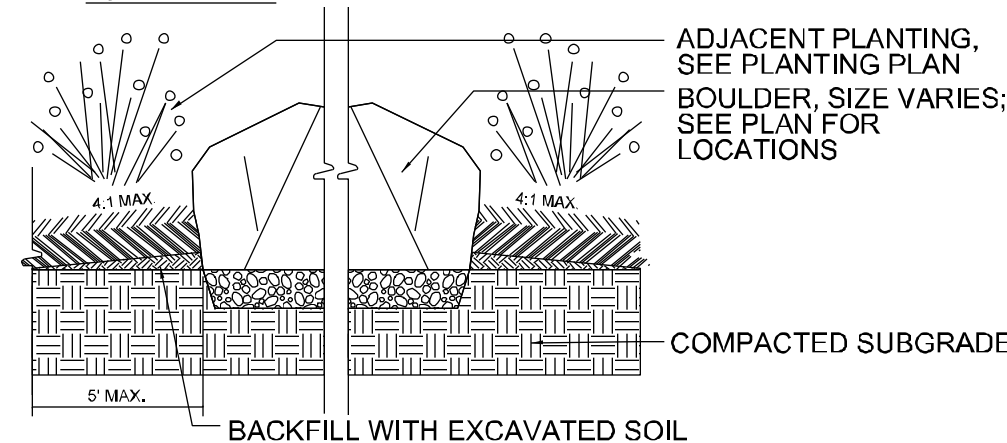

4

LANDSCAPE BOULDER IN PLANTING BED

SCALE: N.T.S.

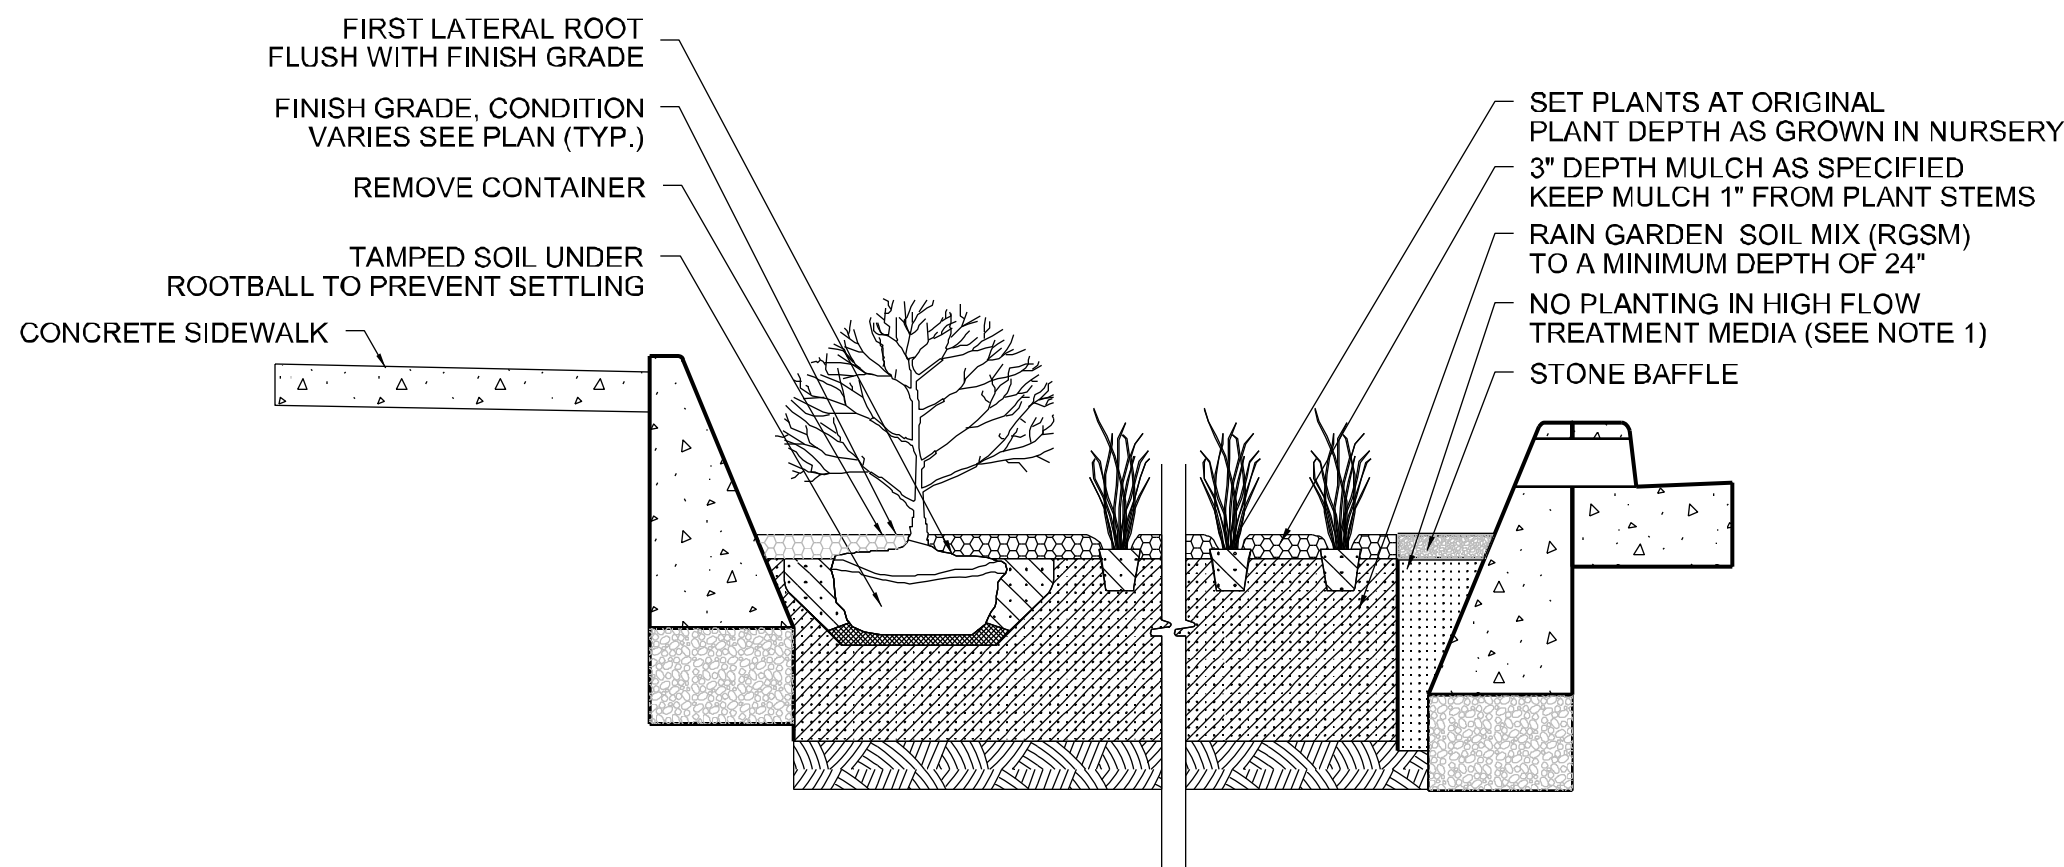

- NOTES:**
1. SEE SWM PLANS DETAILS SP316 AND SP920 FOR HFTM (NON-LANDSCAPED AREAS).
 2. REFER TO SP316 AND SP920 FOR RAIN GARDEN SOIL MIX (RGSM).

5

ESD PLANTING

SCALE: N.T.S.



MAHAN RYKIEL
LANDSCAPE ARCHITECTURE
URBAN DESIGN & PLANNING

PROFESSIONAL CERTIFICATION. I HEREBY CERTIFY THAT THESE DOCUMENTS WERE PREPARED OR APPROVED BY ME, AND THAT I AM A DULY LICENSED PROFESSIONAL ENGINEER UNDER THE LAWS OF THE STATE OF MARYLAND, LICENSE NO. _____, EXPIRATION DATE: _____

RK&K

Rummel, Klepper & Kahl, LLP
81 MOSHER STREET | BALTIMORE, MD 21217
PH: (410) 728-2900 FAX: (410) 728-3160
Engineers | Construction Managers | Planners | Scientists
www.rkk.com

DESIGN
BY: JDM
DRAWN
BY: JDM/MB
CHECK
BY: KS

OCTOBER
2015

HOUSING AND COMMUNITY DEVELOPMENT
CITY OF TAKOMA PARK

7500 MAPLE AVENUE
TAKOMA PARK, MD 20912

LANDSCAPE DETAILS

LD-05

**ETHAN ALLEN GATEWAY
STREETSCAPE**

SCALE: 1" = 20' SHEET 84 OF 85

MASTER PLANT SCHEDULE

KEY	QTY	BOTANICAL/COMMON NAME	SIZE	ROOT	REMARKS
TREES					
GT	2	Gleditsia tricanthos 'Shademaster'/ Honey Locust	2.5" Cal.	B&B	
CK	4	Cladrastis kentuckea/ Yellowwood	3" Cal.	B&B	
ORNAMENTAL TREES					
LI	6	Lagerstroemia indica x fauriei 'Natchez'/ Natchez Crape Myrtle	10' HT	B&B	Multi-stem, 3-5 Stems, 5' Clear trunk
SHRUBS					
AE	11	Abelia 'Edward Goucher'/ 'Edward Goucher' Glossy Abelia	#5 / 24" Ht.	Cont.	
CA	71	Clethra alnifolia 'Hummingbird'/ Sweet pepperbush	#5 / 24" Ht.	Cont.	
IT	37	Itea virginica 'Sprich' LITTLE HENRY/ Little Henry Sweetspire	#3 / 18" Ht.	Cont.	
IV	89	Ilex verticillata 'Red Sprite'/ Red Sprite Winterberry	#5 / 24" Ht.	Cont.	One male Winterberry per 6-10 female plants
PL	54	Prunus laurocerasus 'Otto Luyken'/ Cherry Laurel	#5 / 24" Ht.	Cont.	
SN	16	Spirea Nipponica 'Snowmound'/ Snowmound Spirea	#3 / 18" Ht.	Cont.	
RP	3	Rosa Pink Knock Out/ Pink Knock Out Rose	#3 / 18" Ht.	Cont.	

MASTER PLANT SCHEDULE - CONT.

KEY	QTY	BOTANICAL/COMMON NAME	SIZE	ROOT	REMARKS
ORNAMENTAL GRASSES, PERENNIALS AND SEASONAL BULBS					
ACM	90	Achillea x 'Moonshine'/ Moonshine Yarrow	#1	Cont.	Plant 18" o.c.
CAA	40	Calamagrostis x acutiflora 'Karl Foerster'/ Feather Reed Grass	#1	Cont.	Plant 24" o.c.
CVM	185	Coreopsis verticillata 'Moonbeam'/ Moonbeam Tickseed	#1	Cont.	Plant 18" o.c.
DGT	140	Dianthus gratianopolitanus 'Tiny Rubies'/ Garden Pinks Dianthus	#1	Cont.	Plant 18" o.c.
EPC	295	Echinacea x purpurea 'Cleopatra'/ Cleopatra Coneflower	#1	Cont.	Plant 18" o.c.
EPP	115	Echinacea purpurea 'Pow Wow Wild Berry'/ Pow Wow Wild Berry Coneflower	#1	Cont.	Plant 18" o.c.
FGE	245	Festuca glauca 'Elijah Blue'/ Blue Fescue	#1	Cont.	Plant 12" o.c.
JCB	190	Juniperus conferta 'Blue Pacific'/ Blue Pacific Juniper	#1	Cont.	Plant 24" o.c.
LMB	555	Liriope muscari 'Big Blue'/ Big Blue Lilyturf	#1	Cont.	Plant 12" o.c.
NIF	555	Narcissus 'Ice Follies'/ Ice Follies Daffodil	#1	Cont.	Plant 12" o.c.
NRB	400	Nepeta racemosa 'Blue Wonder'/ Blue Wonder Cat Mint	#1	Cont.	Plant 18" o.c.

MASTER PLANT SCHEDULE - CONT.

KEY	QTY	BOTANICAL/COMMON NAME	SIZE	ROOT	REMARKS
ORNAMENTAL GRASSES, PERENNIALS AND SEASONAL BULBS					
PAF	295	Perovskia atriplicifolia 'Filigran'/ Russian Sage	#1	Cont.	Plant 24" o.c.
PAN	30	Panicum virgatum 'Shenandoah'/ Shenandoah Switchgrass	#1	Cont.	Plant 36" o.c.
PEA	360	Pennisetum alopecuroides 'Hameln'/ Dwarf Fountain Grass	#1	Cont.	Plant 24" o.c.
SAJ	295	Sedum X 'Autumn Joy'/ Autumn Joy Stone Crop	#1	Cont.	Plant 18" o.c.
SSG	30	Solidago sphacelata 'Golden Fleece' Golden Fleece Dwarf Goldenrod	#1	Cont.	Plant 18" o.c.
VMC	410	Vinca minor/ Common Periwinkle	#1	Cont.	Plant 12' o.c.
VPG	495	Veronica peduncularis 'Georgia Blue'/ Speedwell	#1	Cont.	Plant 12" o.c.
VSR	90	Veronica spicata 'Royal Candles'/ Royal Candles Speedwell	#1	Cont.	Plant 18" o.c.
YFB	25	Yucca Filamentosa 'Bright Edge'/ Veriegated Adam's Needle	#1	Cont.	Plant 24" o.c.
412 SY	TURFGRASS SOD ESTABLISHMENT				
1,221 SY	CONSTRUCTING PLANTING BEDS				

1

MASTER PLANT SCHEDULE



MAHAN RYKIEL

LANDSCAPE ARCHITECTURE

URBAN DESIGN & PLANNING

PROFESSIONAL CERTIFICATION: I HEREBY CERTIFY THAT THESE DOCUMENTS WERE PREPARED OR APPROVED BY ME, AND THAT I AM A DULY LICENSED PROFESSIONAL ENGINEER UNDER THE LAWS OF THE STATE OF MARYLAND, LICENSE NO. _____, EXPIRATION DATE: _____.



Rummel, Klepper & Kahl, LLP

81 MOSHER STREET | BALTIMORE, MD 21217

PH: (410) 728-2900 FAX: (410) 728-3160

Engineers | Construction Managers | Planners | Scientists

www.rkk.com

DESIGN
BY: JDM

DRAWN
BY: JDM/MB

CHECK
BY: KS

OCTOBER
2015

HOUSING AND COMMUNITY DEVELOPMENT

CITY OF TAKOMA PARK

7500 MAPLE AVENUE
TAKOMA PARK, MD 20912

ETHAN ALLEN GATEWAY
STREETSCAPE

SCALE: 1" = 20' SHEET 85 OF 85